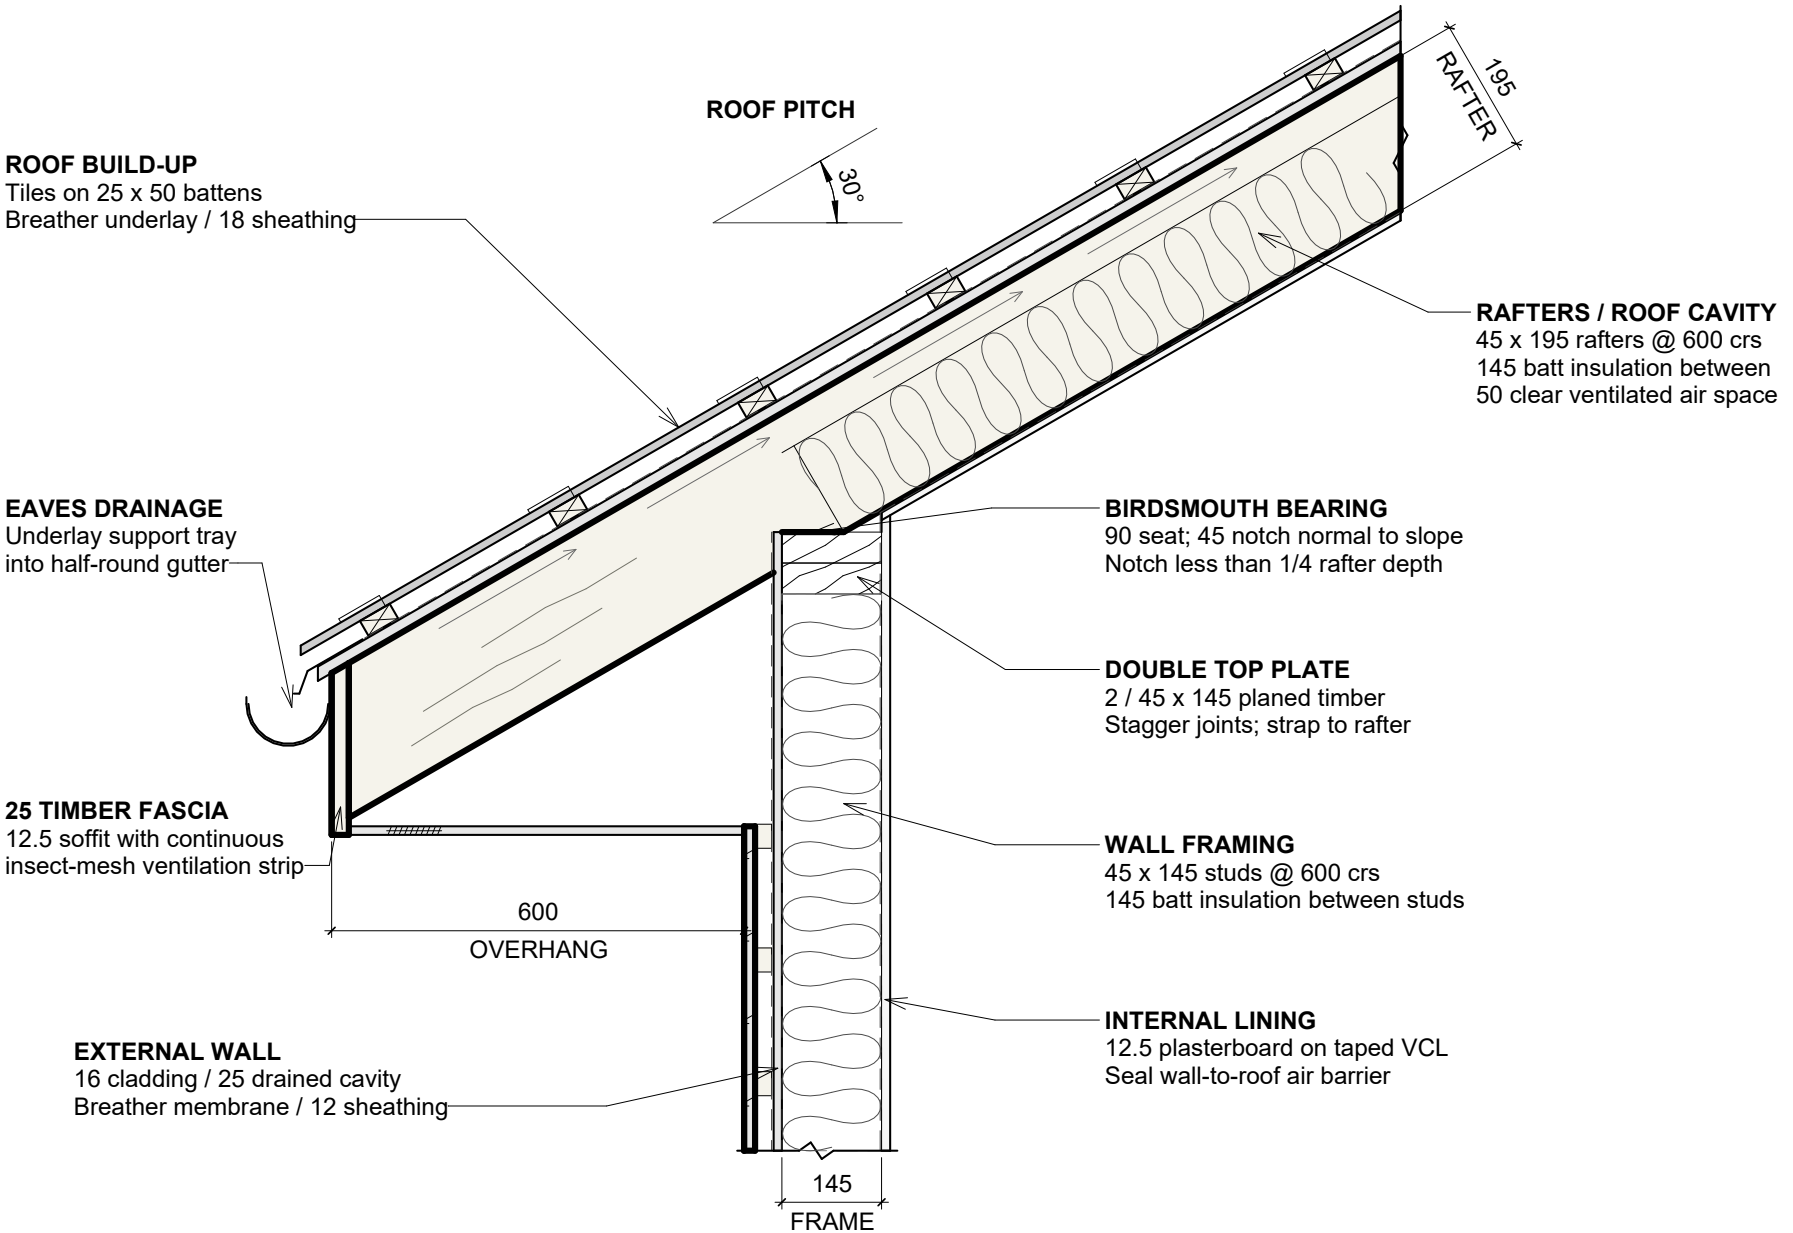


01 TIMBER-FRAMED EAVES

1:10 | DIMENSIONS IN mm | 600 OVERHANG TO FASCIA

CONSTRUCTION DETAIL
Roof-to-wall junction

Framing profiles shown in projection to indicate insulation between members.
Build-up indicative; fixings, thermal performance and condensation control to project design.