
01 TIMBER-FRAMED EAVES

1:10 | 30° roof pitch | Dimensions in millimetres

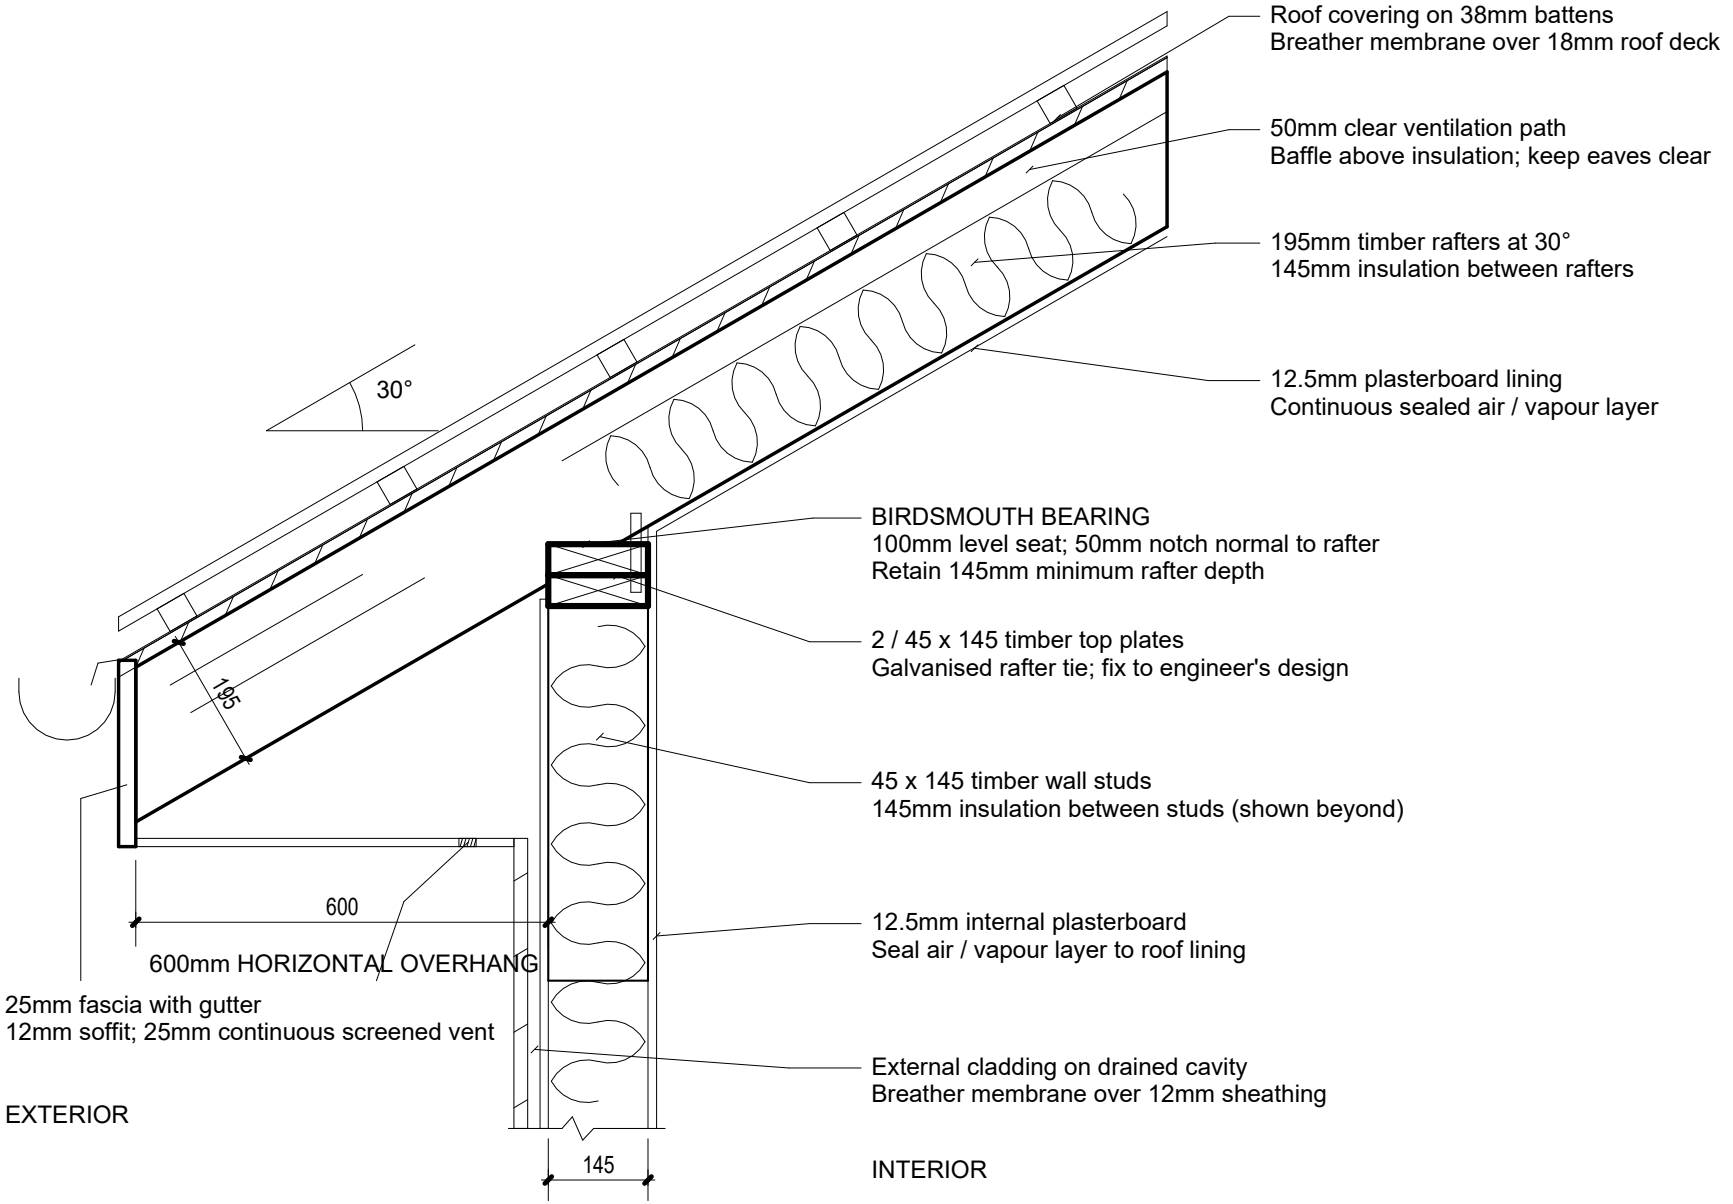

TYPICAL DETAIL / Insulation shown between framing, projected beyond.
Member spacing, ties and fixings to structural design; confirm thermal and ventilation requirements.