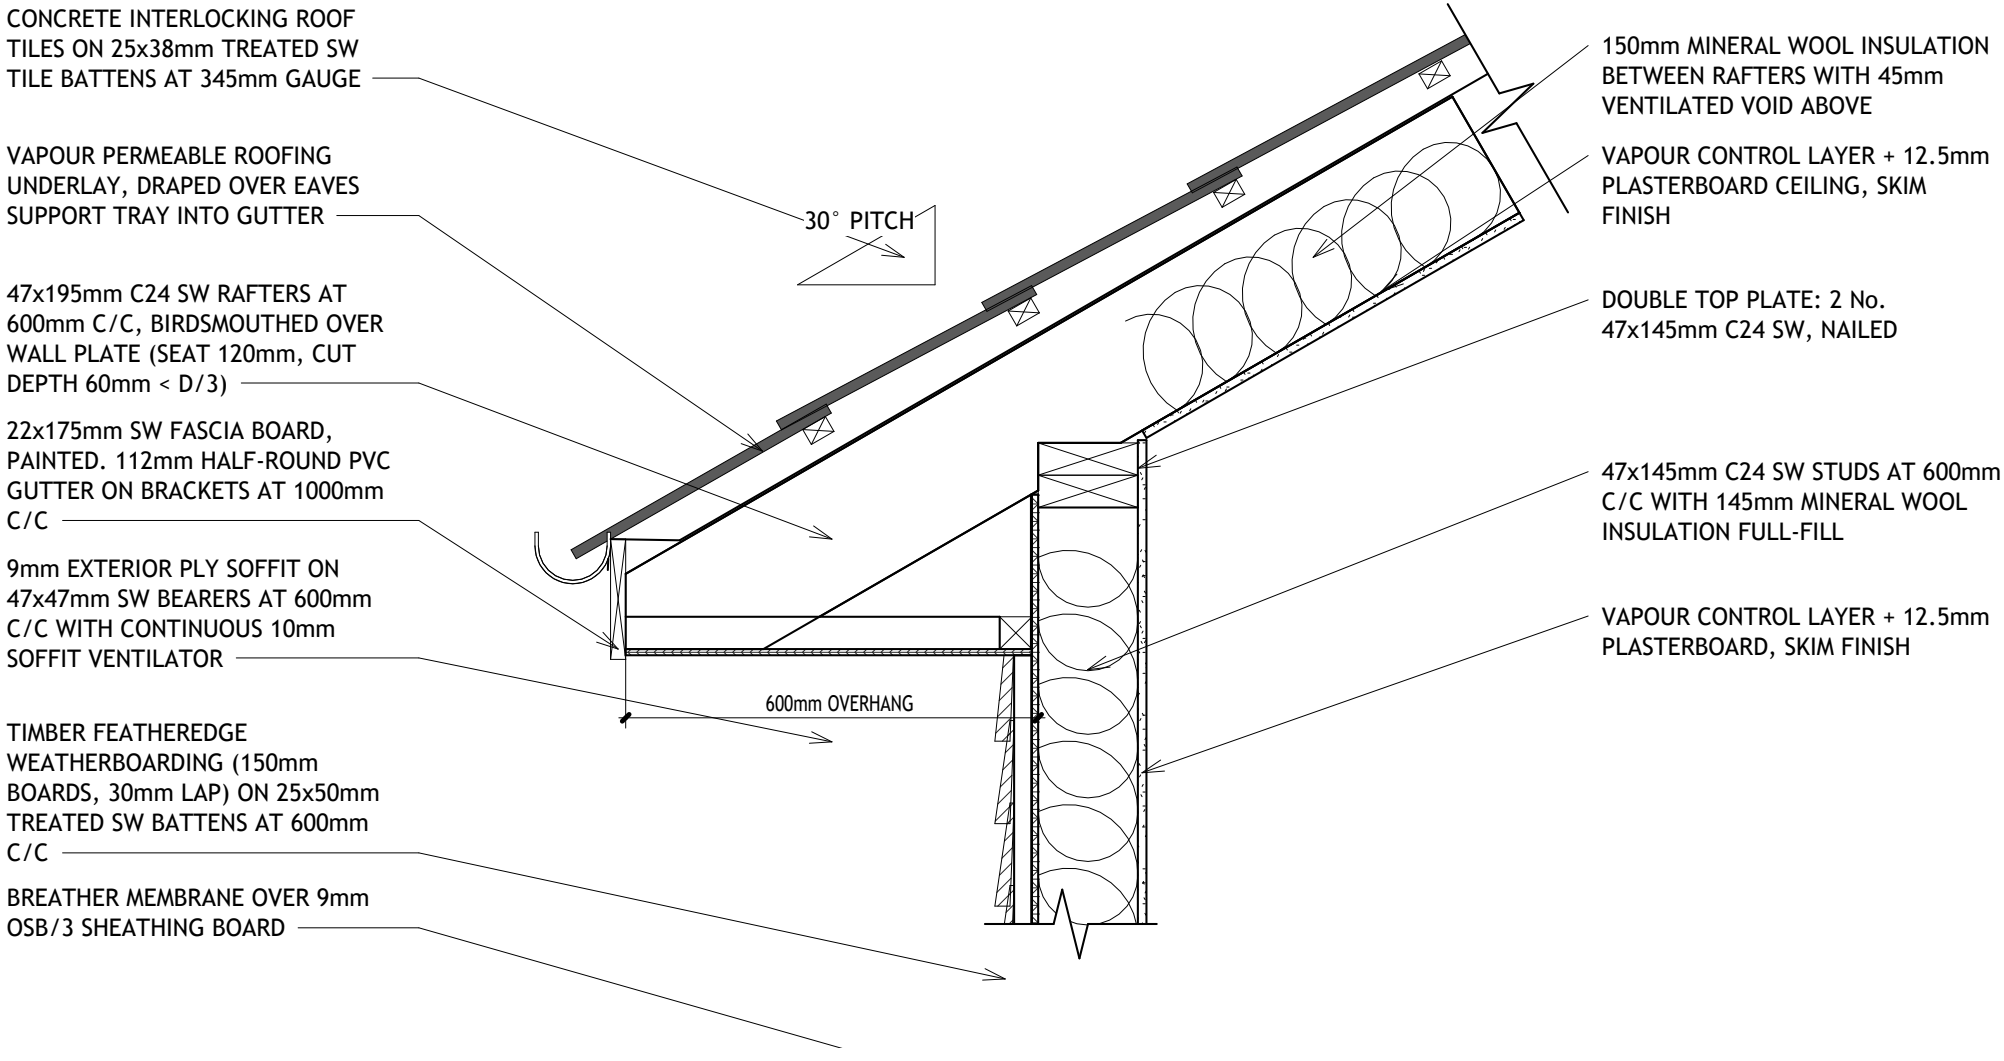


EAVES DETAIL - TIMBER FRAME WALL / 30° PITCHED ROOF

SCALE 1:10