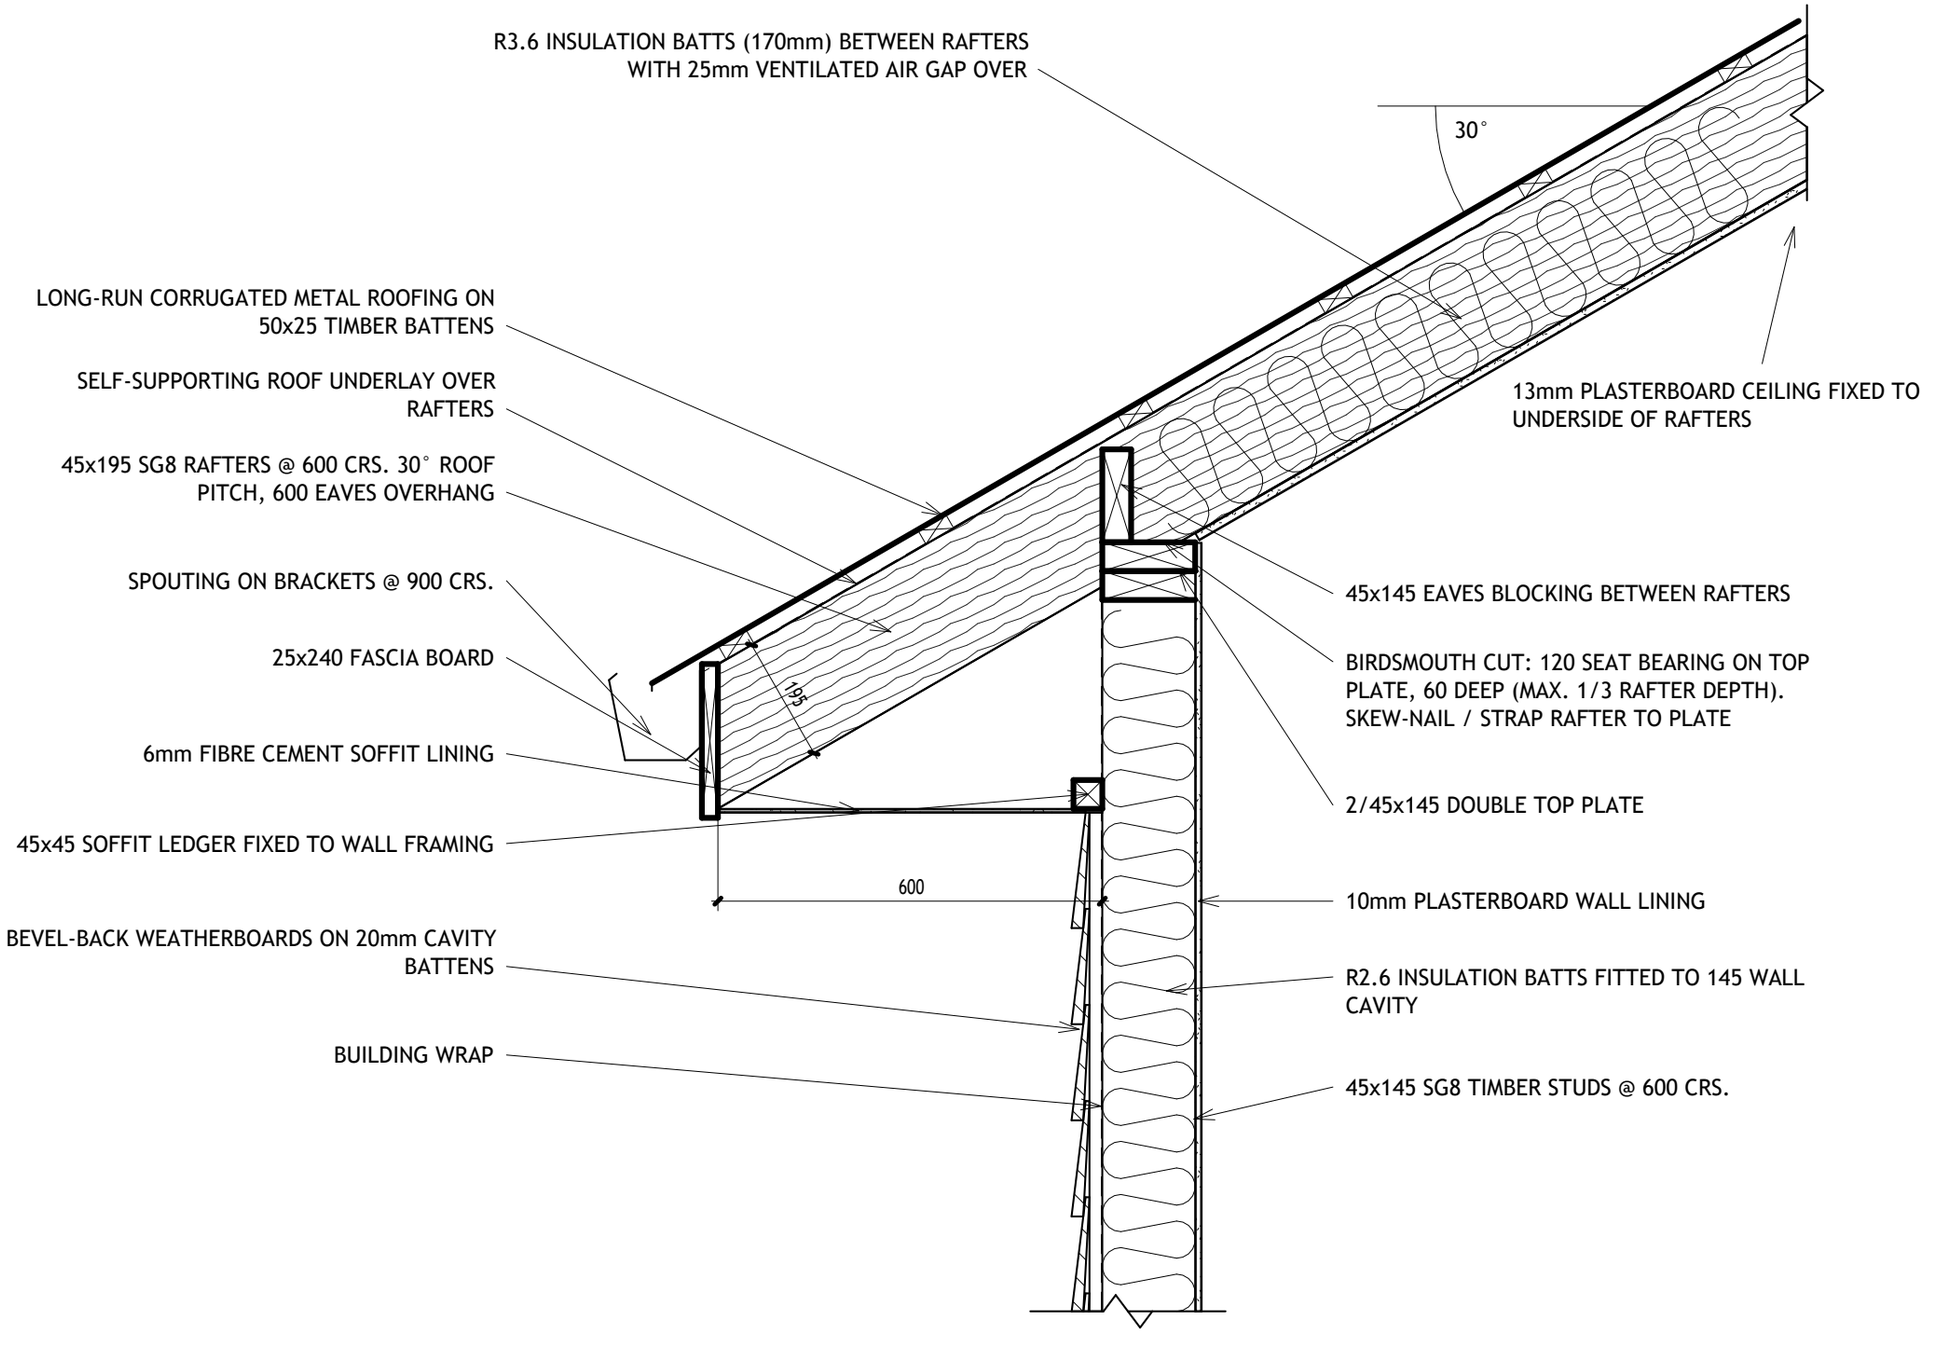


EAVES DETAIL - TIMBER FRAMED WALL / 30° PITCHED ROOF

SCALE 1:10