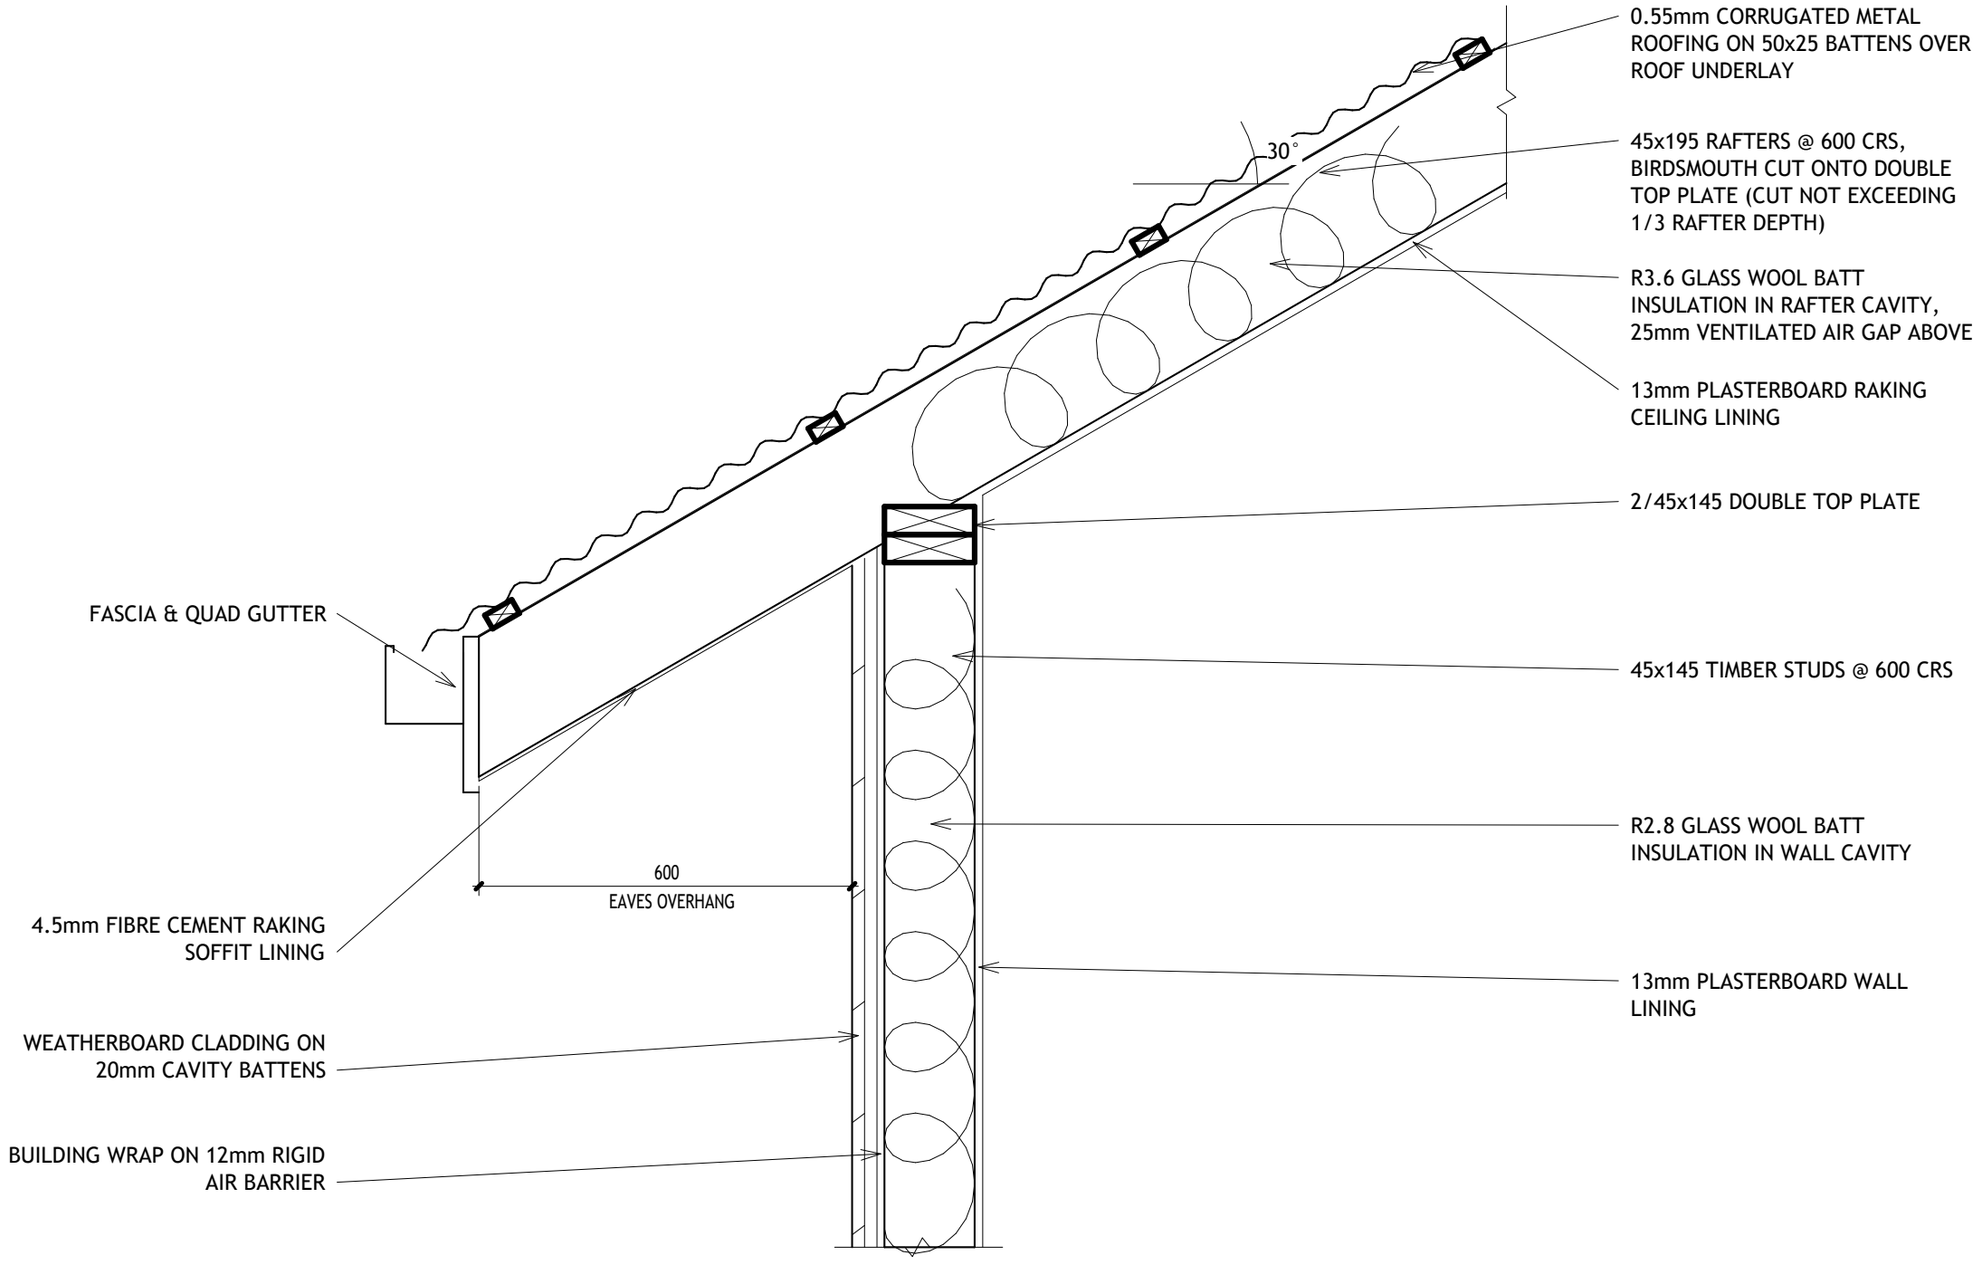


EAVES DETAIL - TIMBER FRAMED WALL / 30° PITCHED ROOF SCALE 1:10