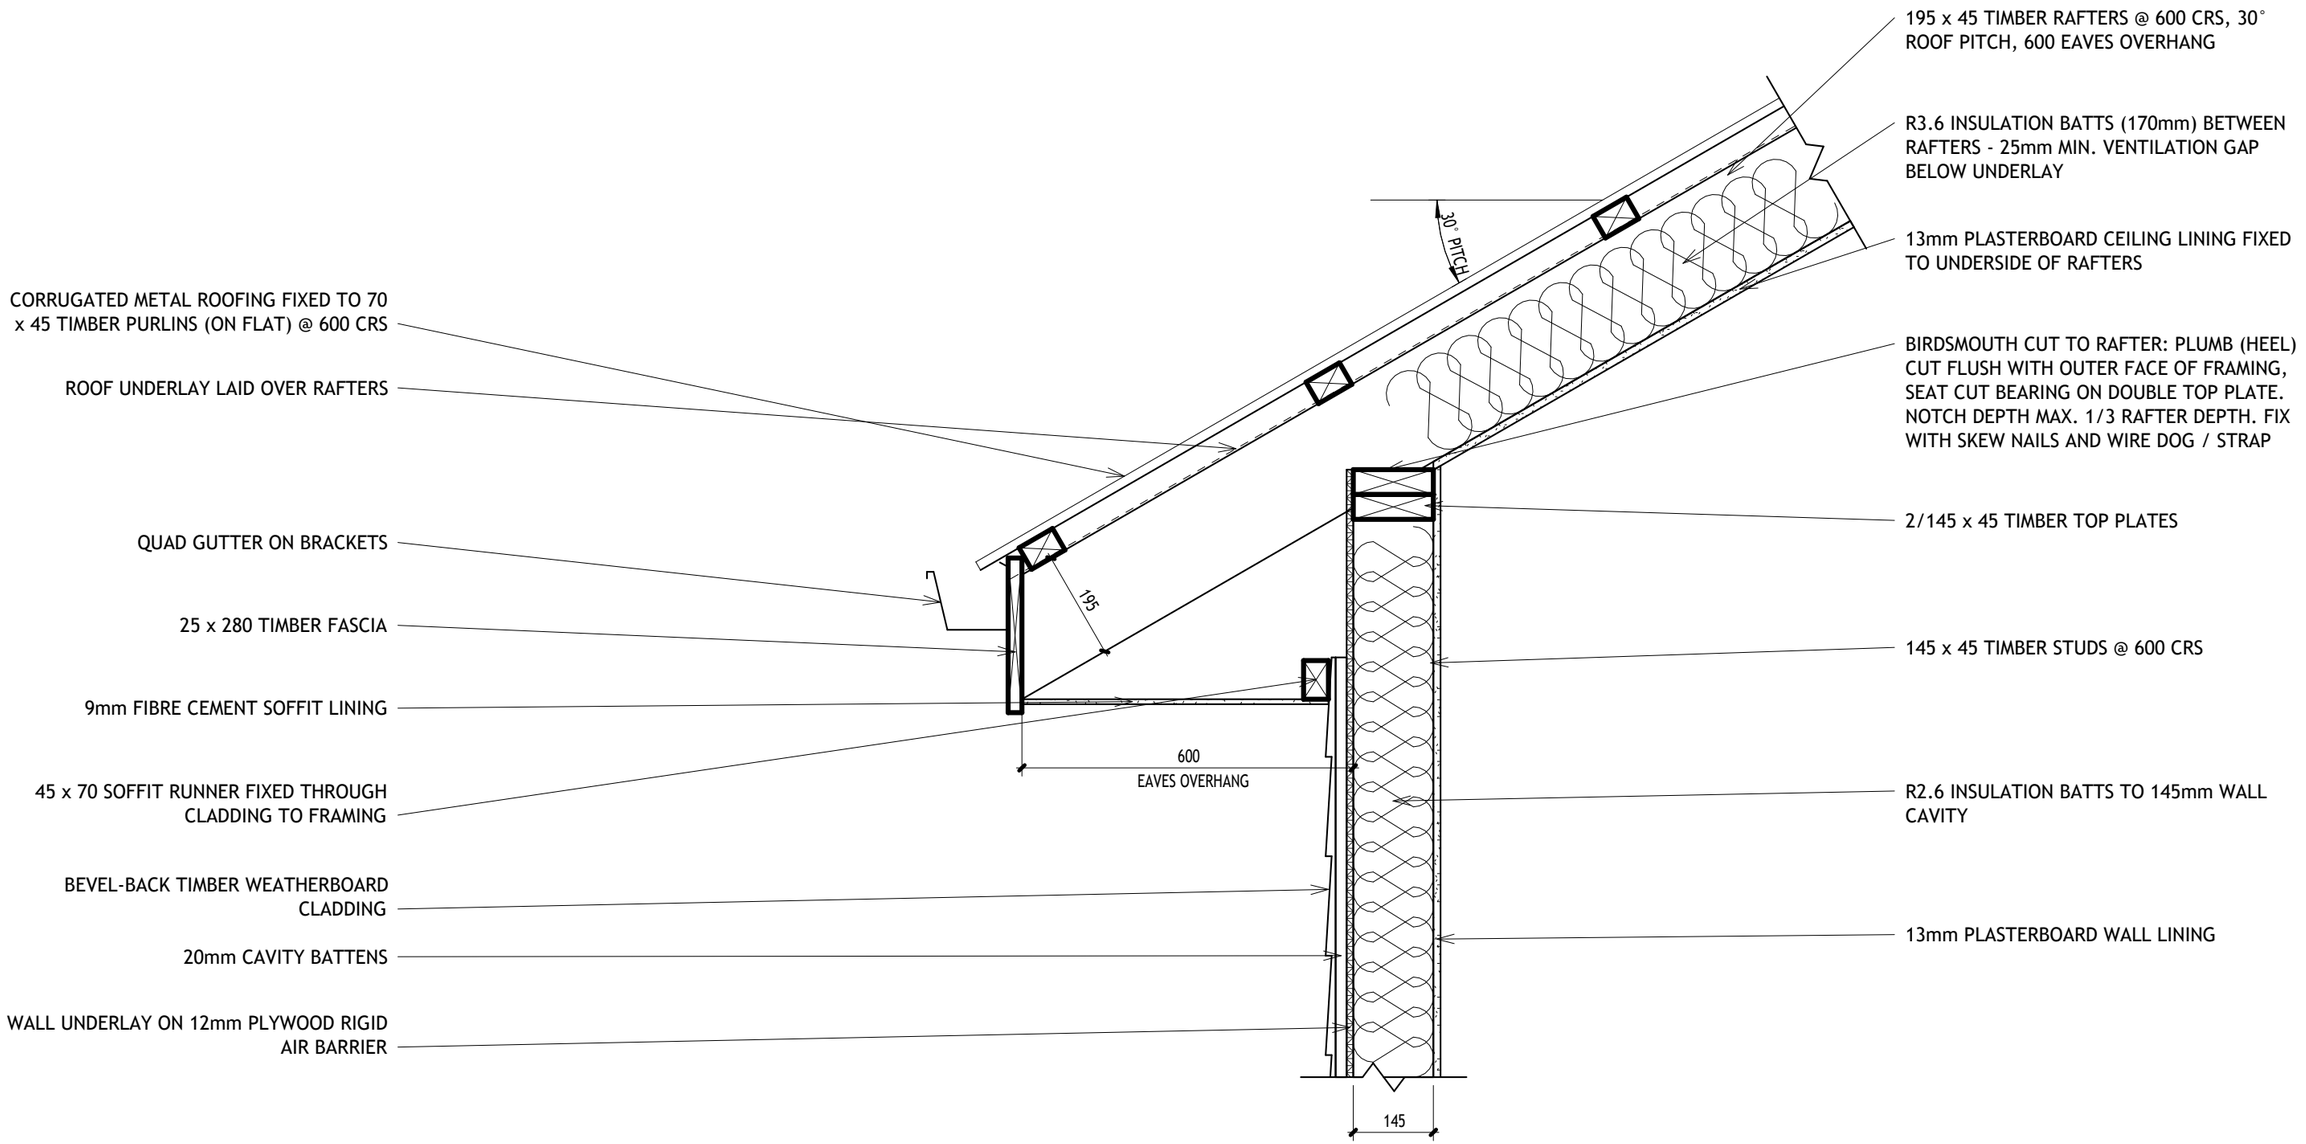



# EAVES DETAIL - TIMBER FRAMED WALL / 30° PITCHED RAFTER ROOF

SCALE 1:10 | 145mm TIMBER FRAMED WALL, 195mm RAFTERS, 600mm EAVES OVERHANG