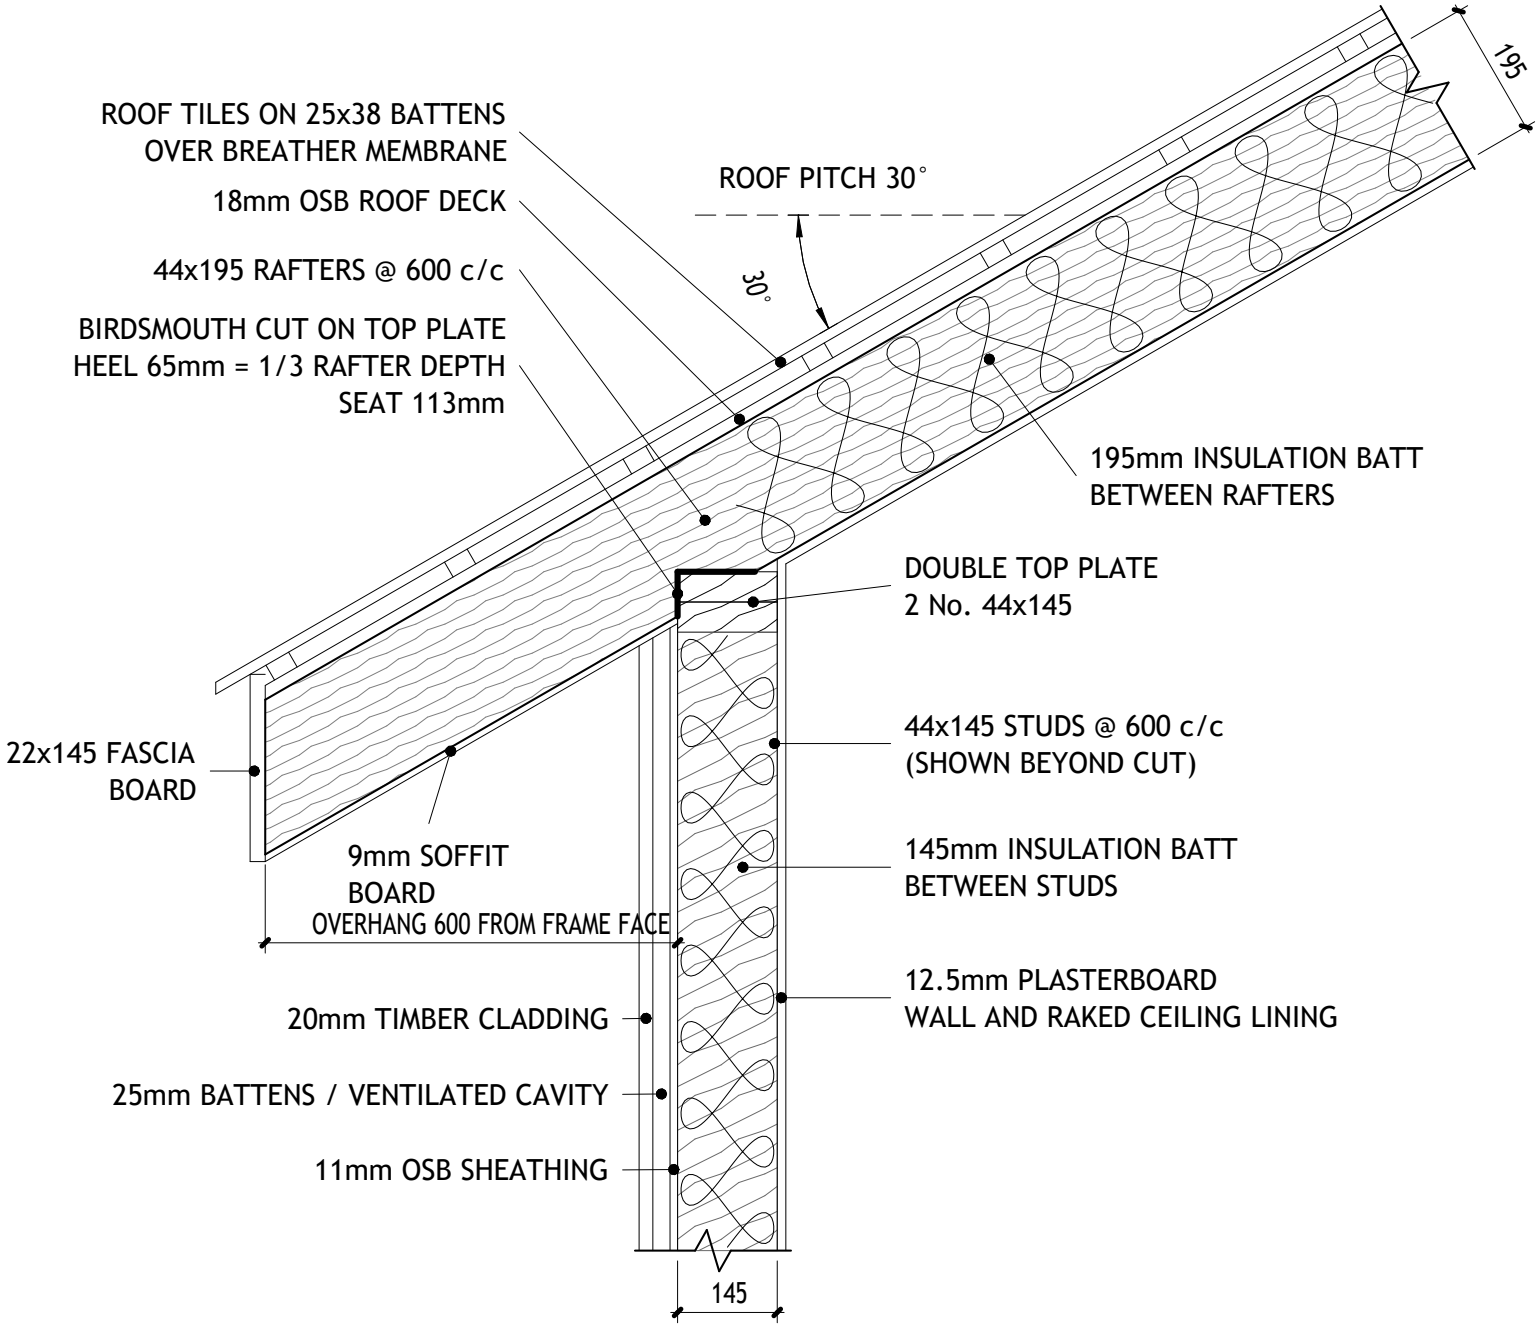


EAVES DETAIL - TIMBER FRAME CONSTRUCTION

30° PITCHED ROOF, 600mm OVERHANG, 44x145 STUD WALL, 44x195 RAFTERS
SCALE 1:10