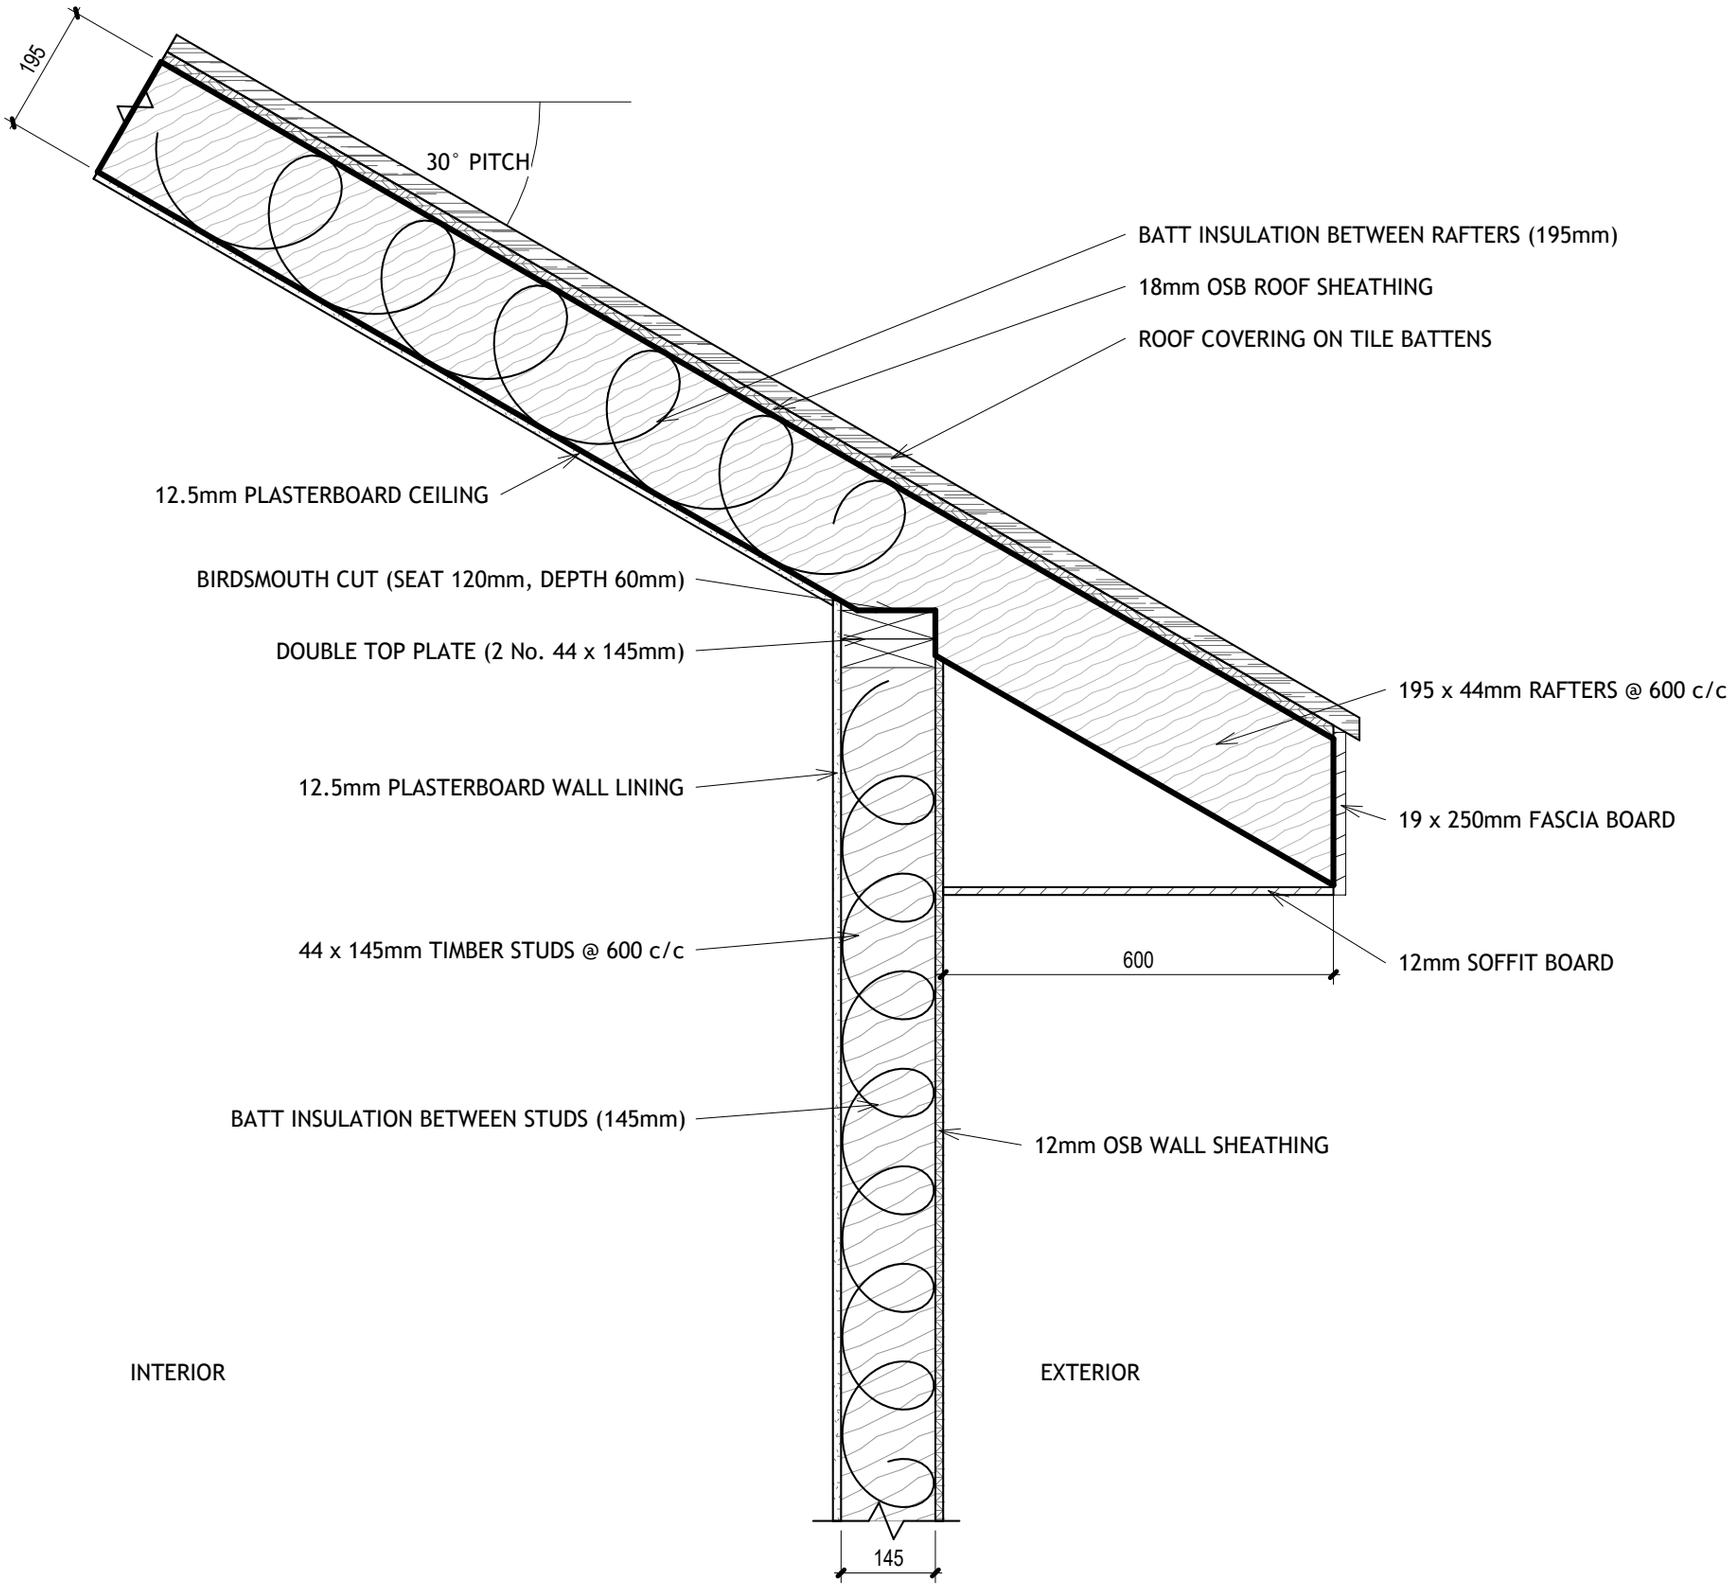


EAVES DETAIL - TIMBER FRAME WALL & PITCHED ROOF

SCALE 1:10 | ROOF PITCH 30° | OVERHANG 600mm | 145mm WALL FRAMING | 195mm RAFTERS