
EAVES / TIMBER FRAME

01 | 1:10 | 30 degree pitched roof

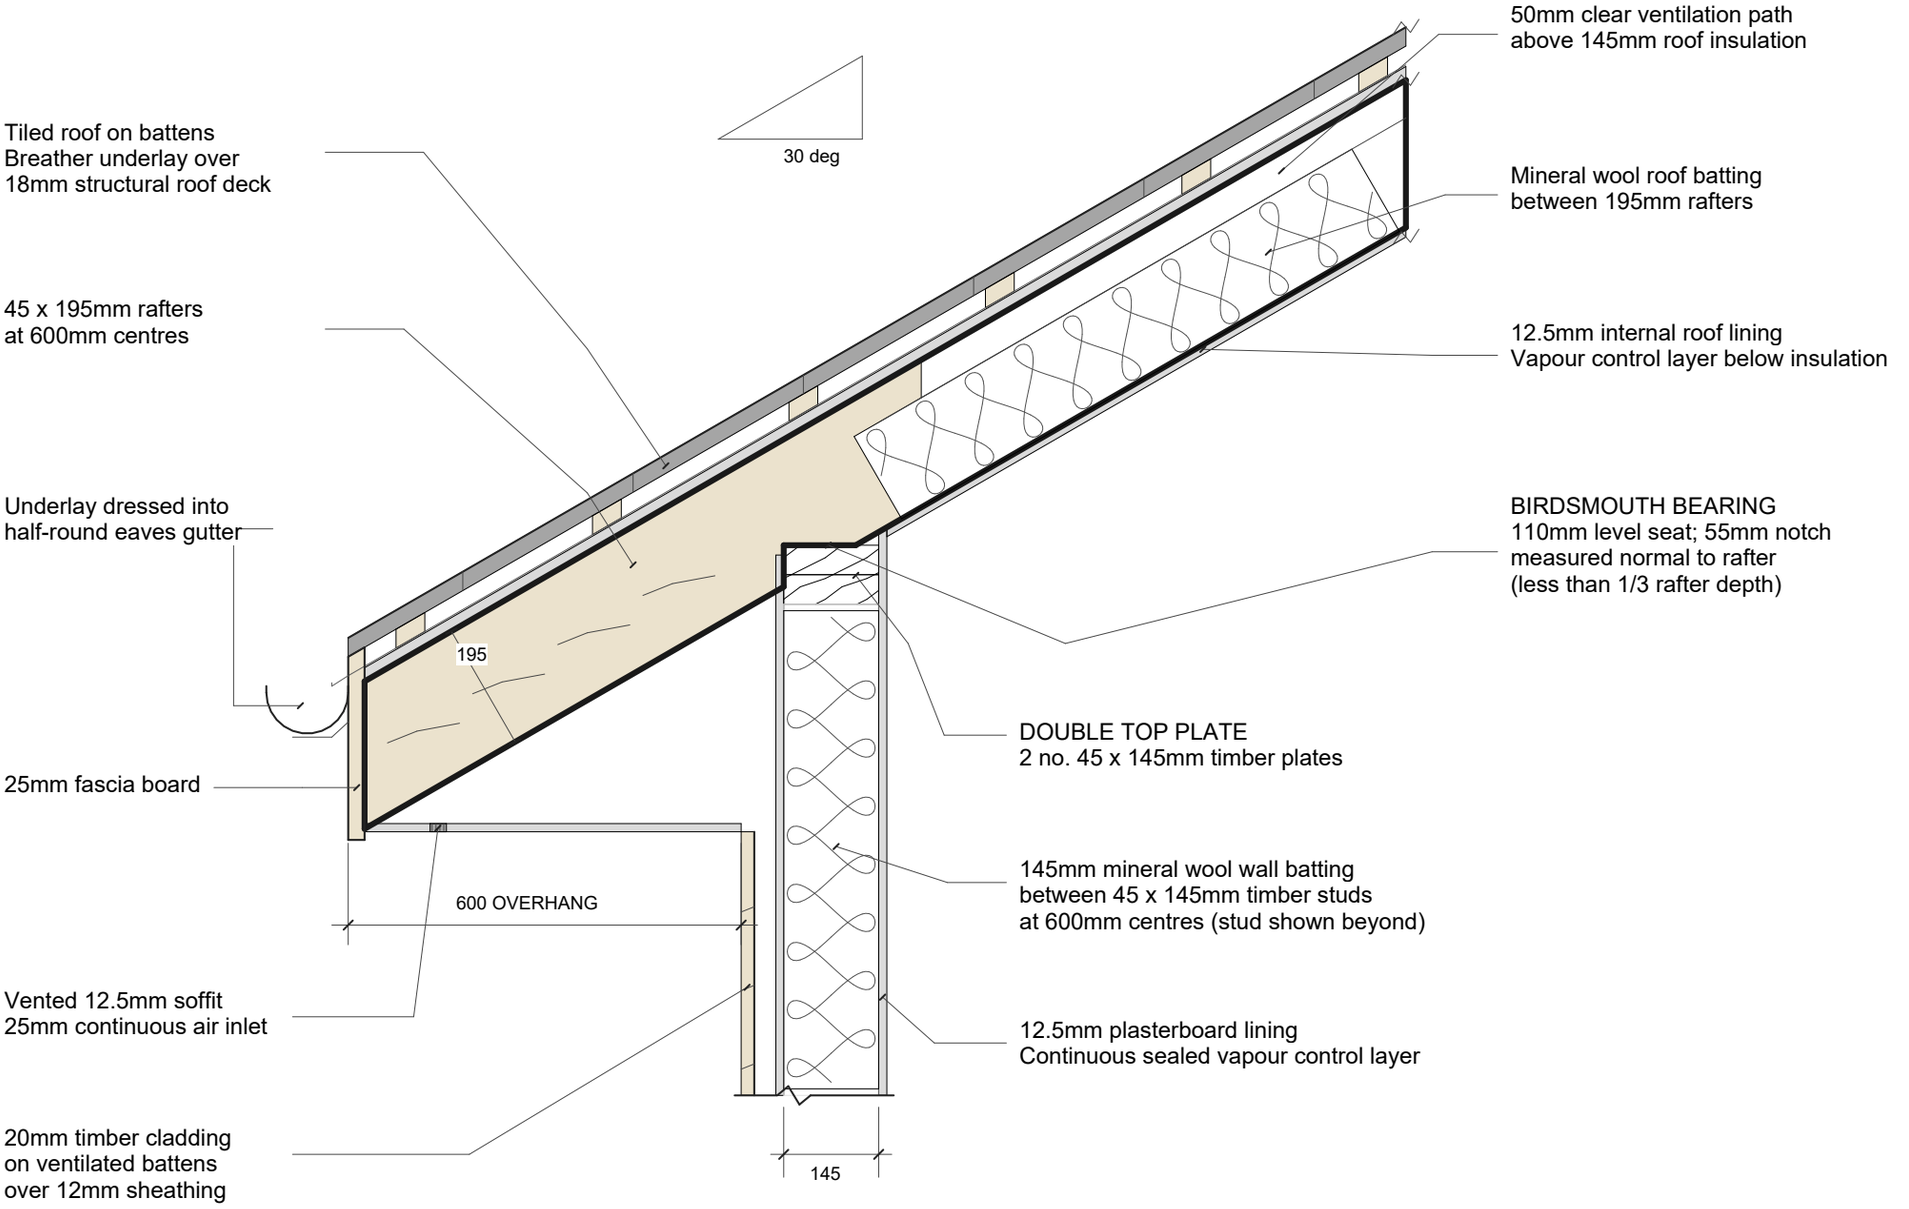

WOOD-FRAMED HOUSE / EAVES SECTION

All dimensions in mm. 600mm projection measured from finished external wall face to outer fascia.

Insulation shown between framing members; roof air path to remain unobstructed. Fixings and ties to structural design.