
TIMBER EAVES / CONSTRUCTION DETAIL

SECTION 1:10 | Dimensions in mm

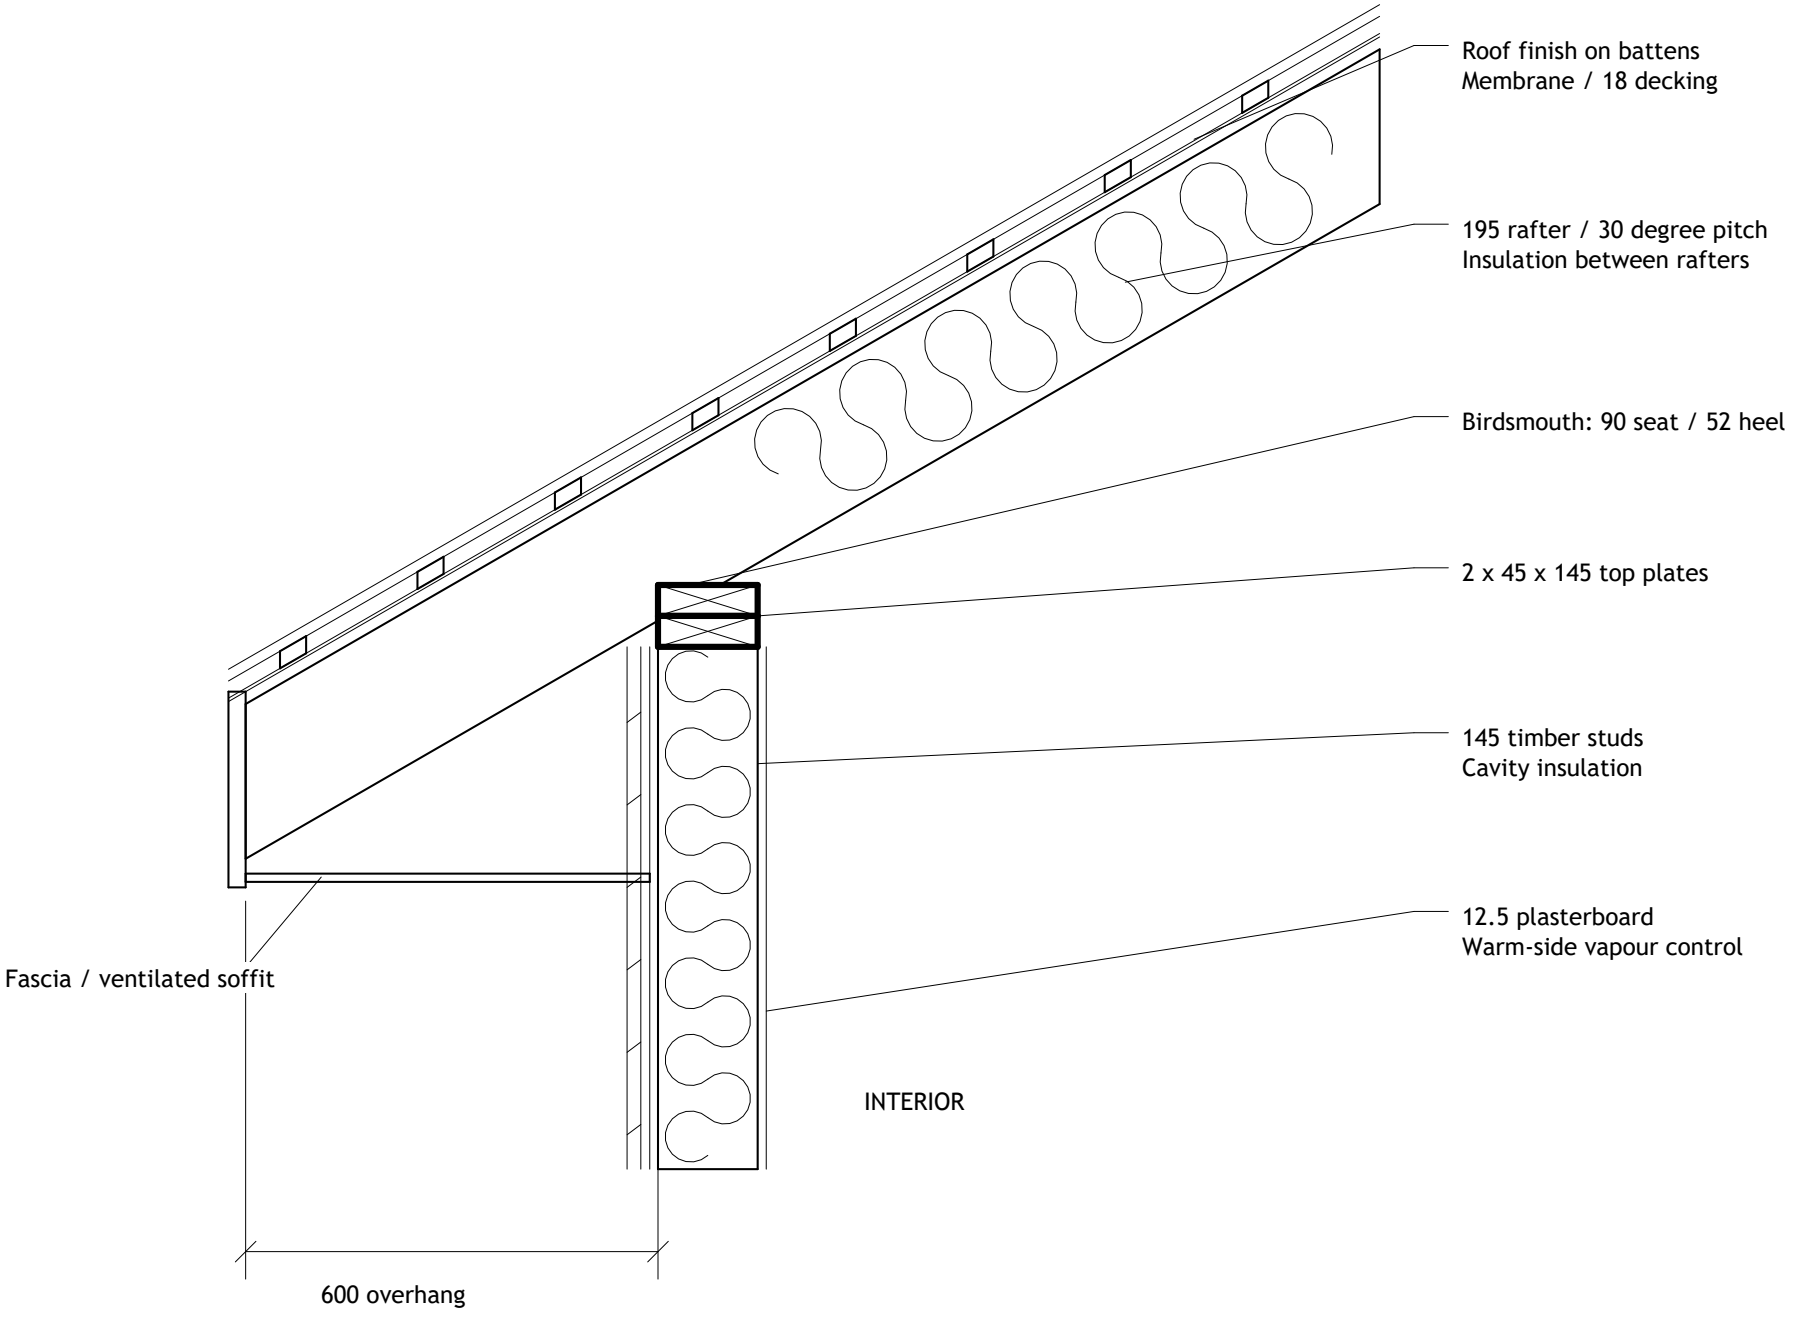

EAVES 01 / TIMBER-FRAMED HOUSE