
01 TIMBER-FRAMED HOUSE / EAVES

30° pitched roof / 600 mm overhang

DETAIL 01 / SCALE 1:10
ALL DIMENSIONS IN mm

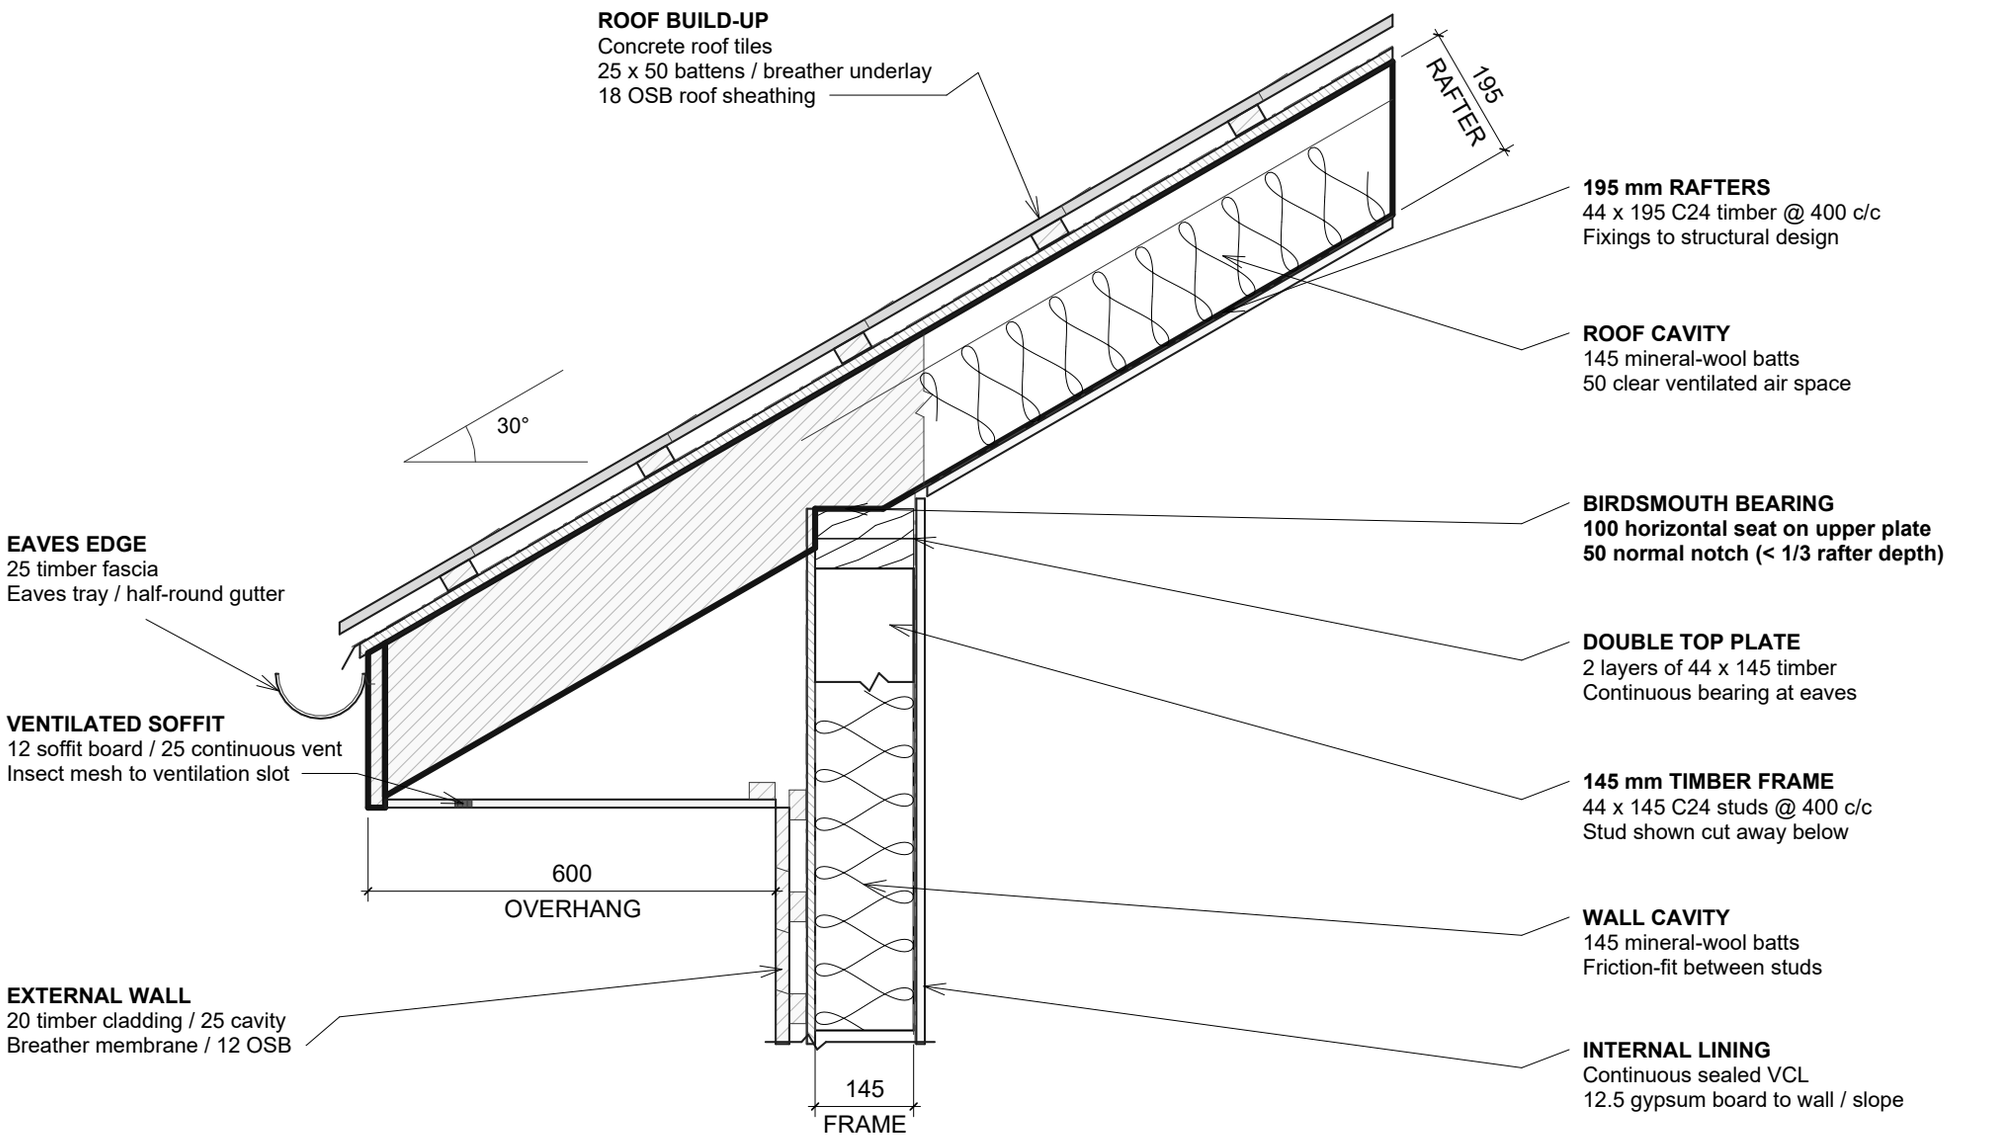

SECTION / CUTAWAY CONVENTION

Framing is partly cut away to show cavity insulation.
Confirm timber grades, centres, restraint and fixings with structural design.

GRAPHIC SCALE / 1:10

0 100 200 500 mm