
01 TIMBER-FRAMED EAVES

SECTION DETAIL / 1:10 / ALL DIMENSIONS IN mm

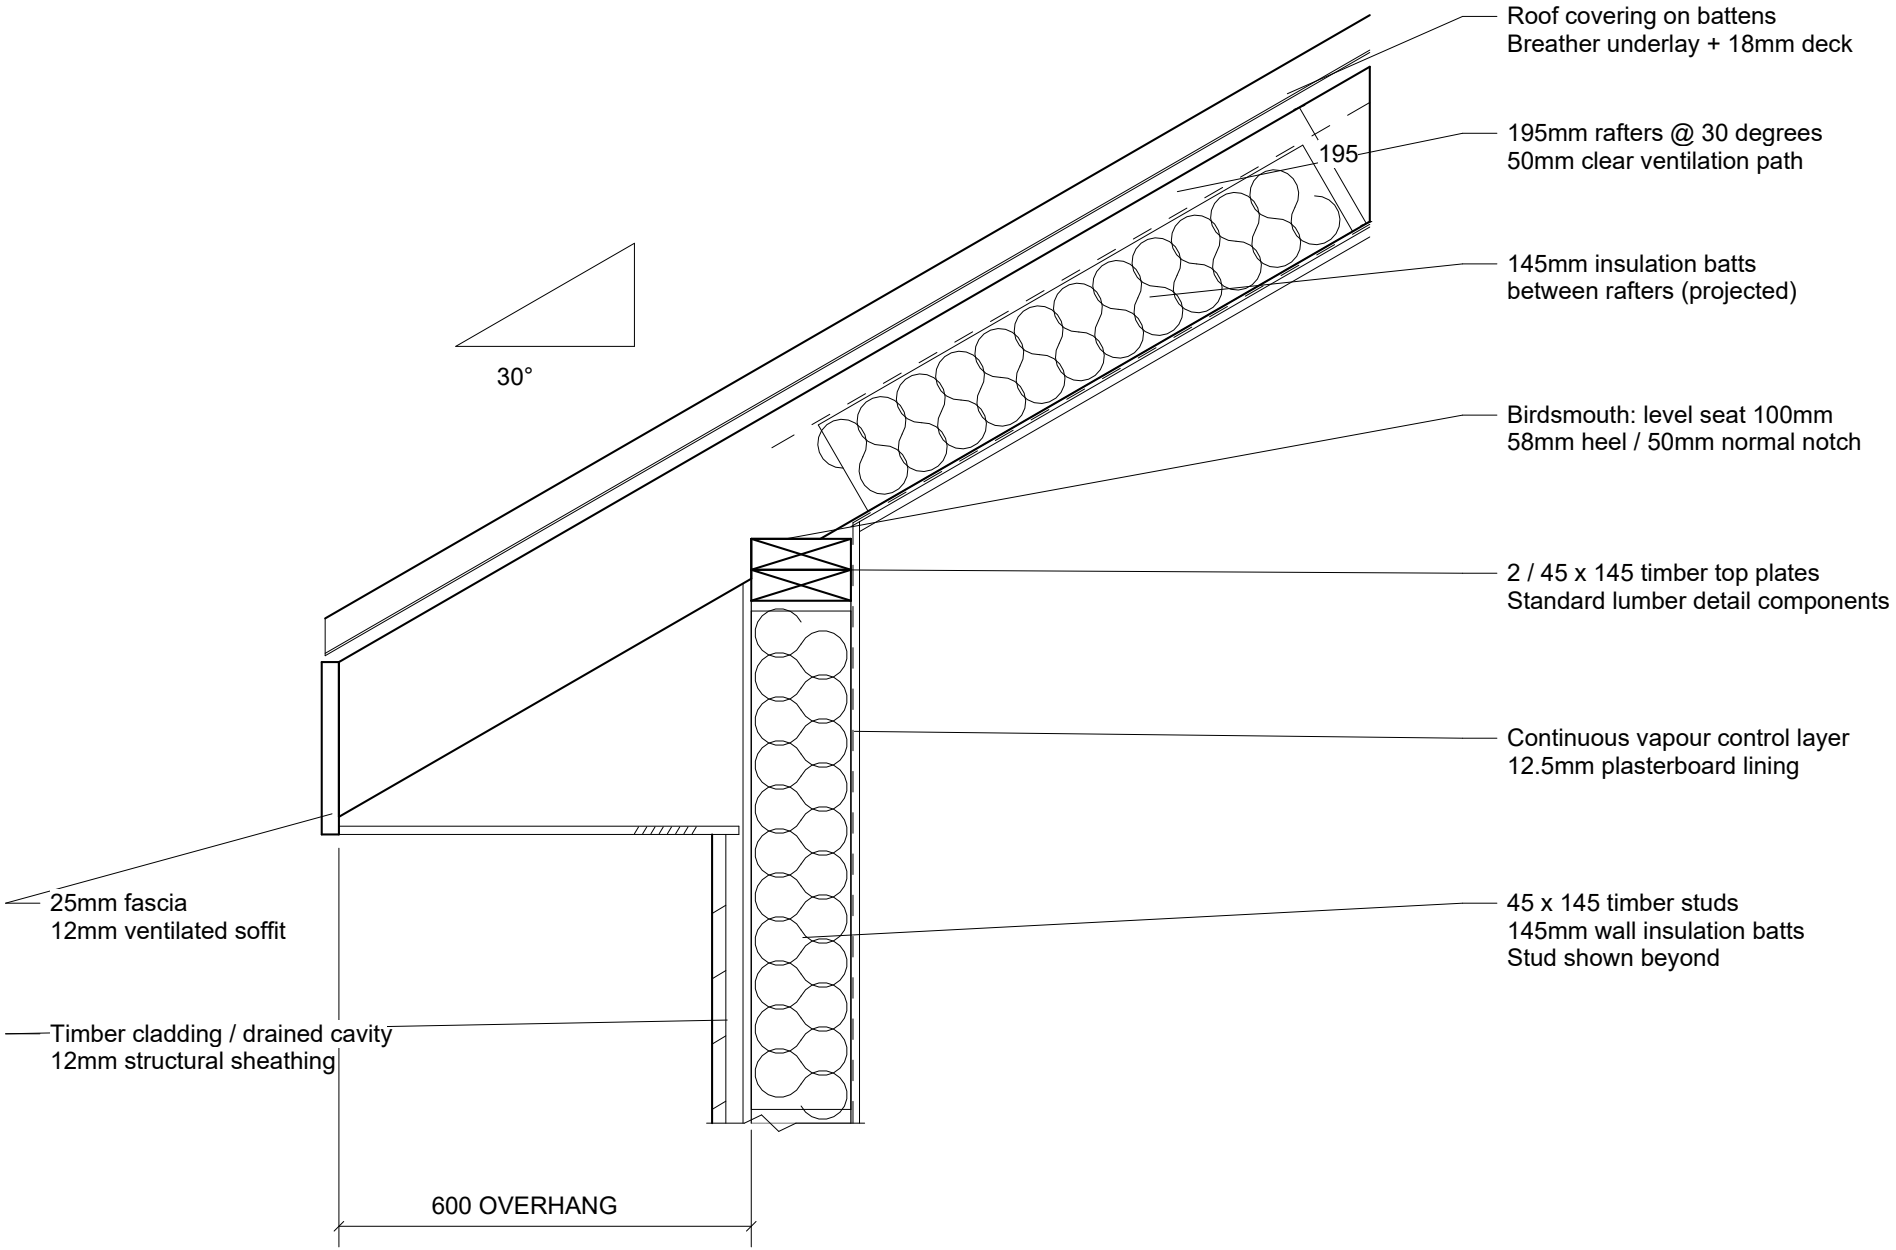

Overhang measured horizontally from outer face of timber frame to rafter plumb cut.

Indicative construction detail - member sizes, fixings and thermal design to project specification.