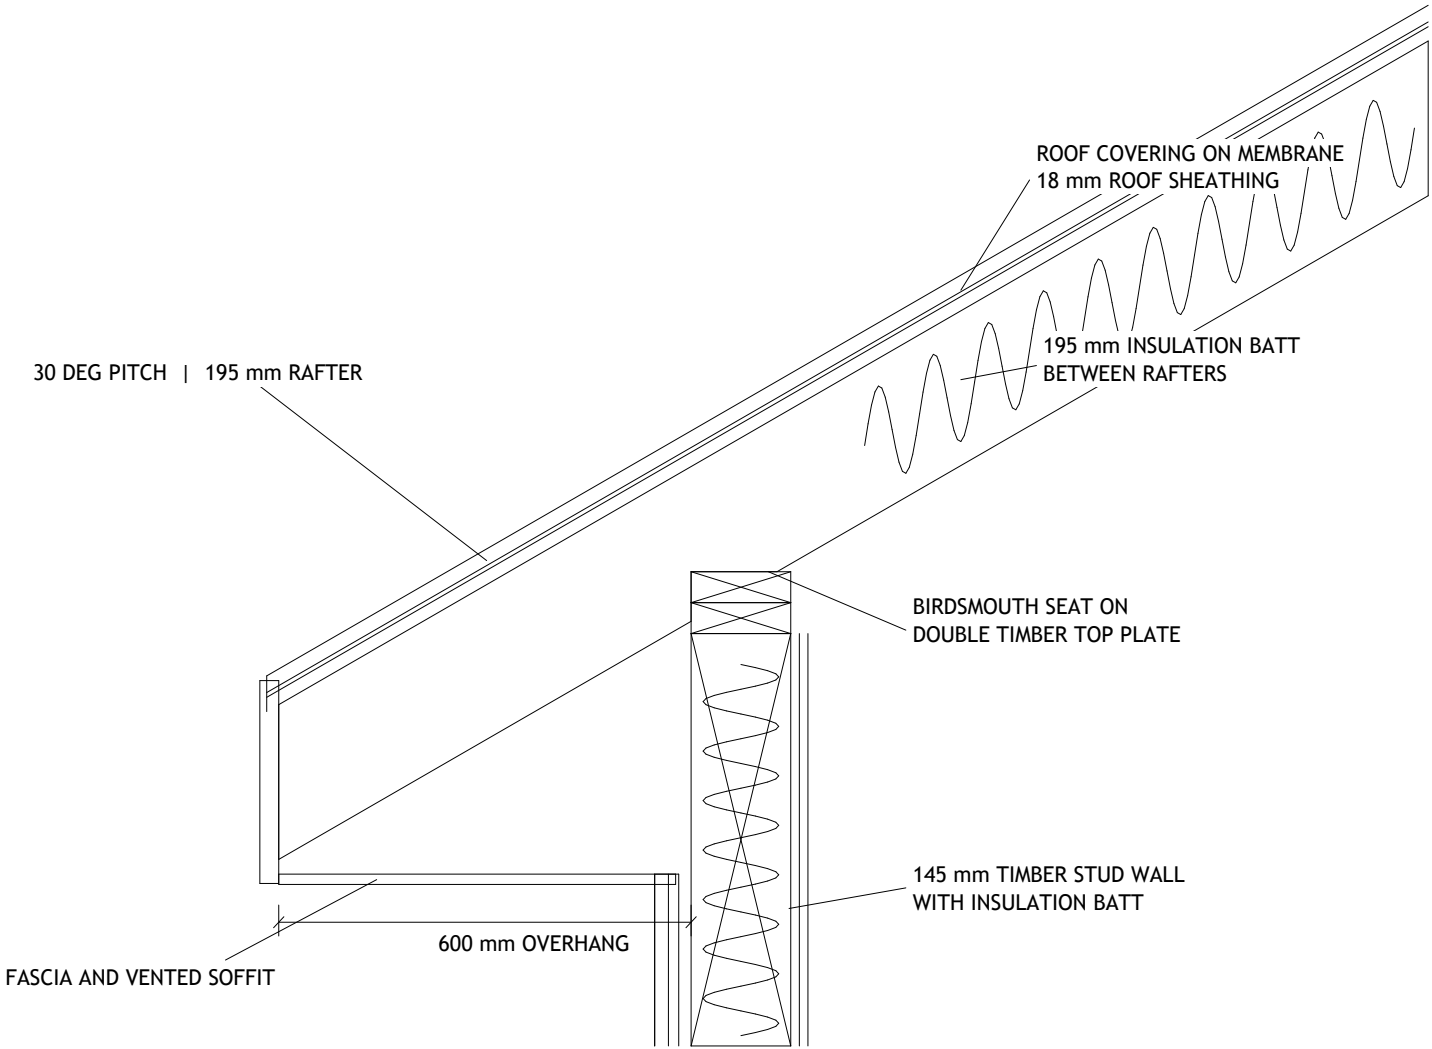


WOOD-FRAMED EAVES DETAIL | 1:10