
EAVES / TIMBER FRAME

TYPICAL SECTION | SCALE 1 : 10

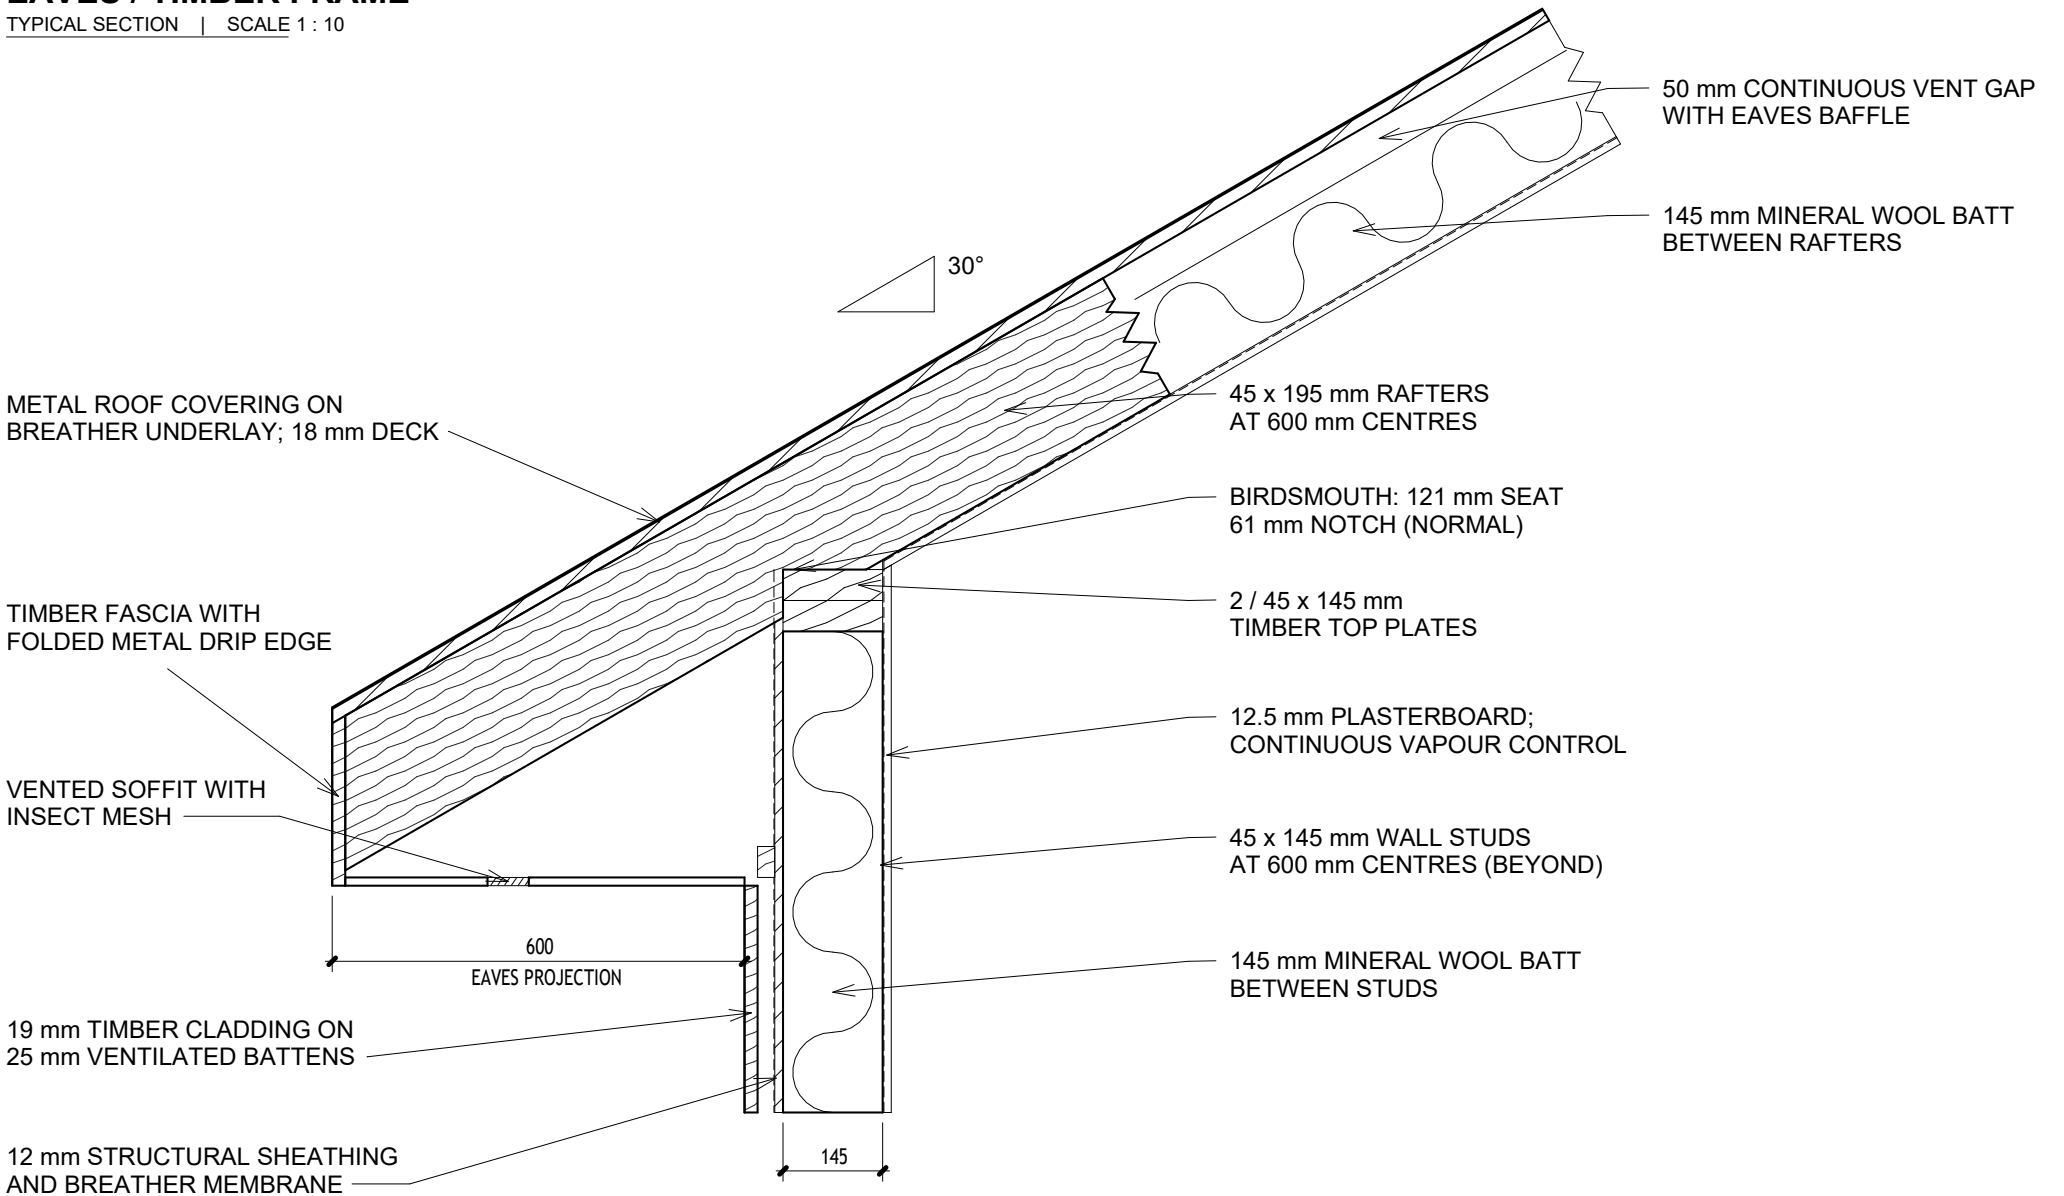

NOTE: RAFTER CUT IN SECTION; INSULATION SHOWN IN ADJACENT BAYS FOR CLARITY.
FRAMING SPACING, TIE-DOWN AND FIXINGS TO STRUCTURAL DESIGN.