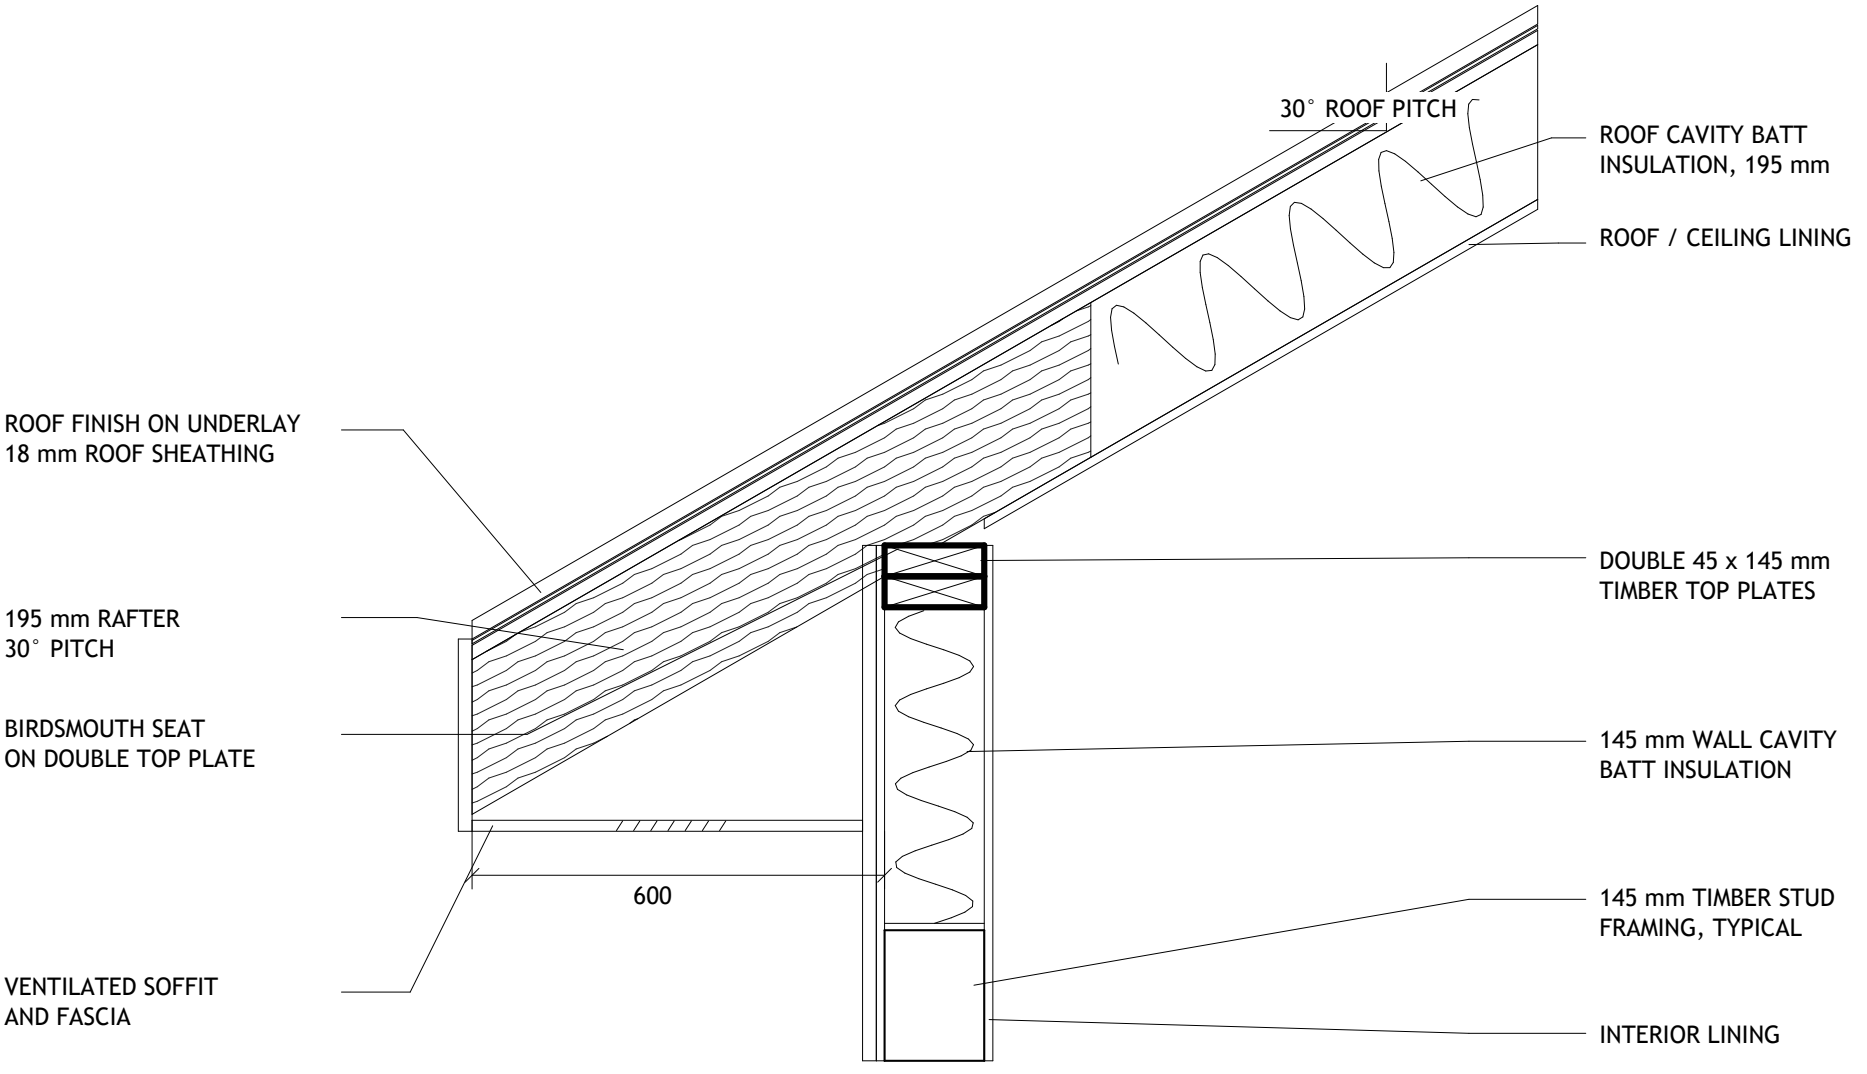


EAVES SECTION | 1:10

FRAMING / CAVITY SHOWN AS PARTIAL CUTAWAY