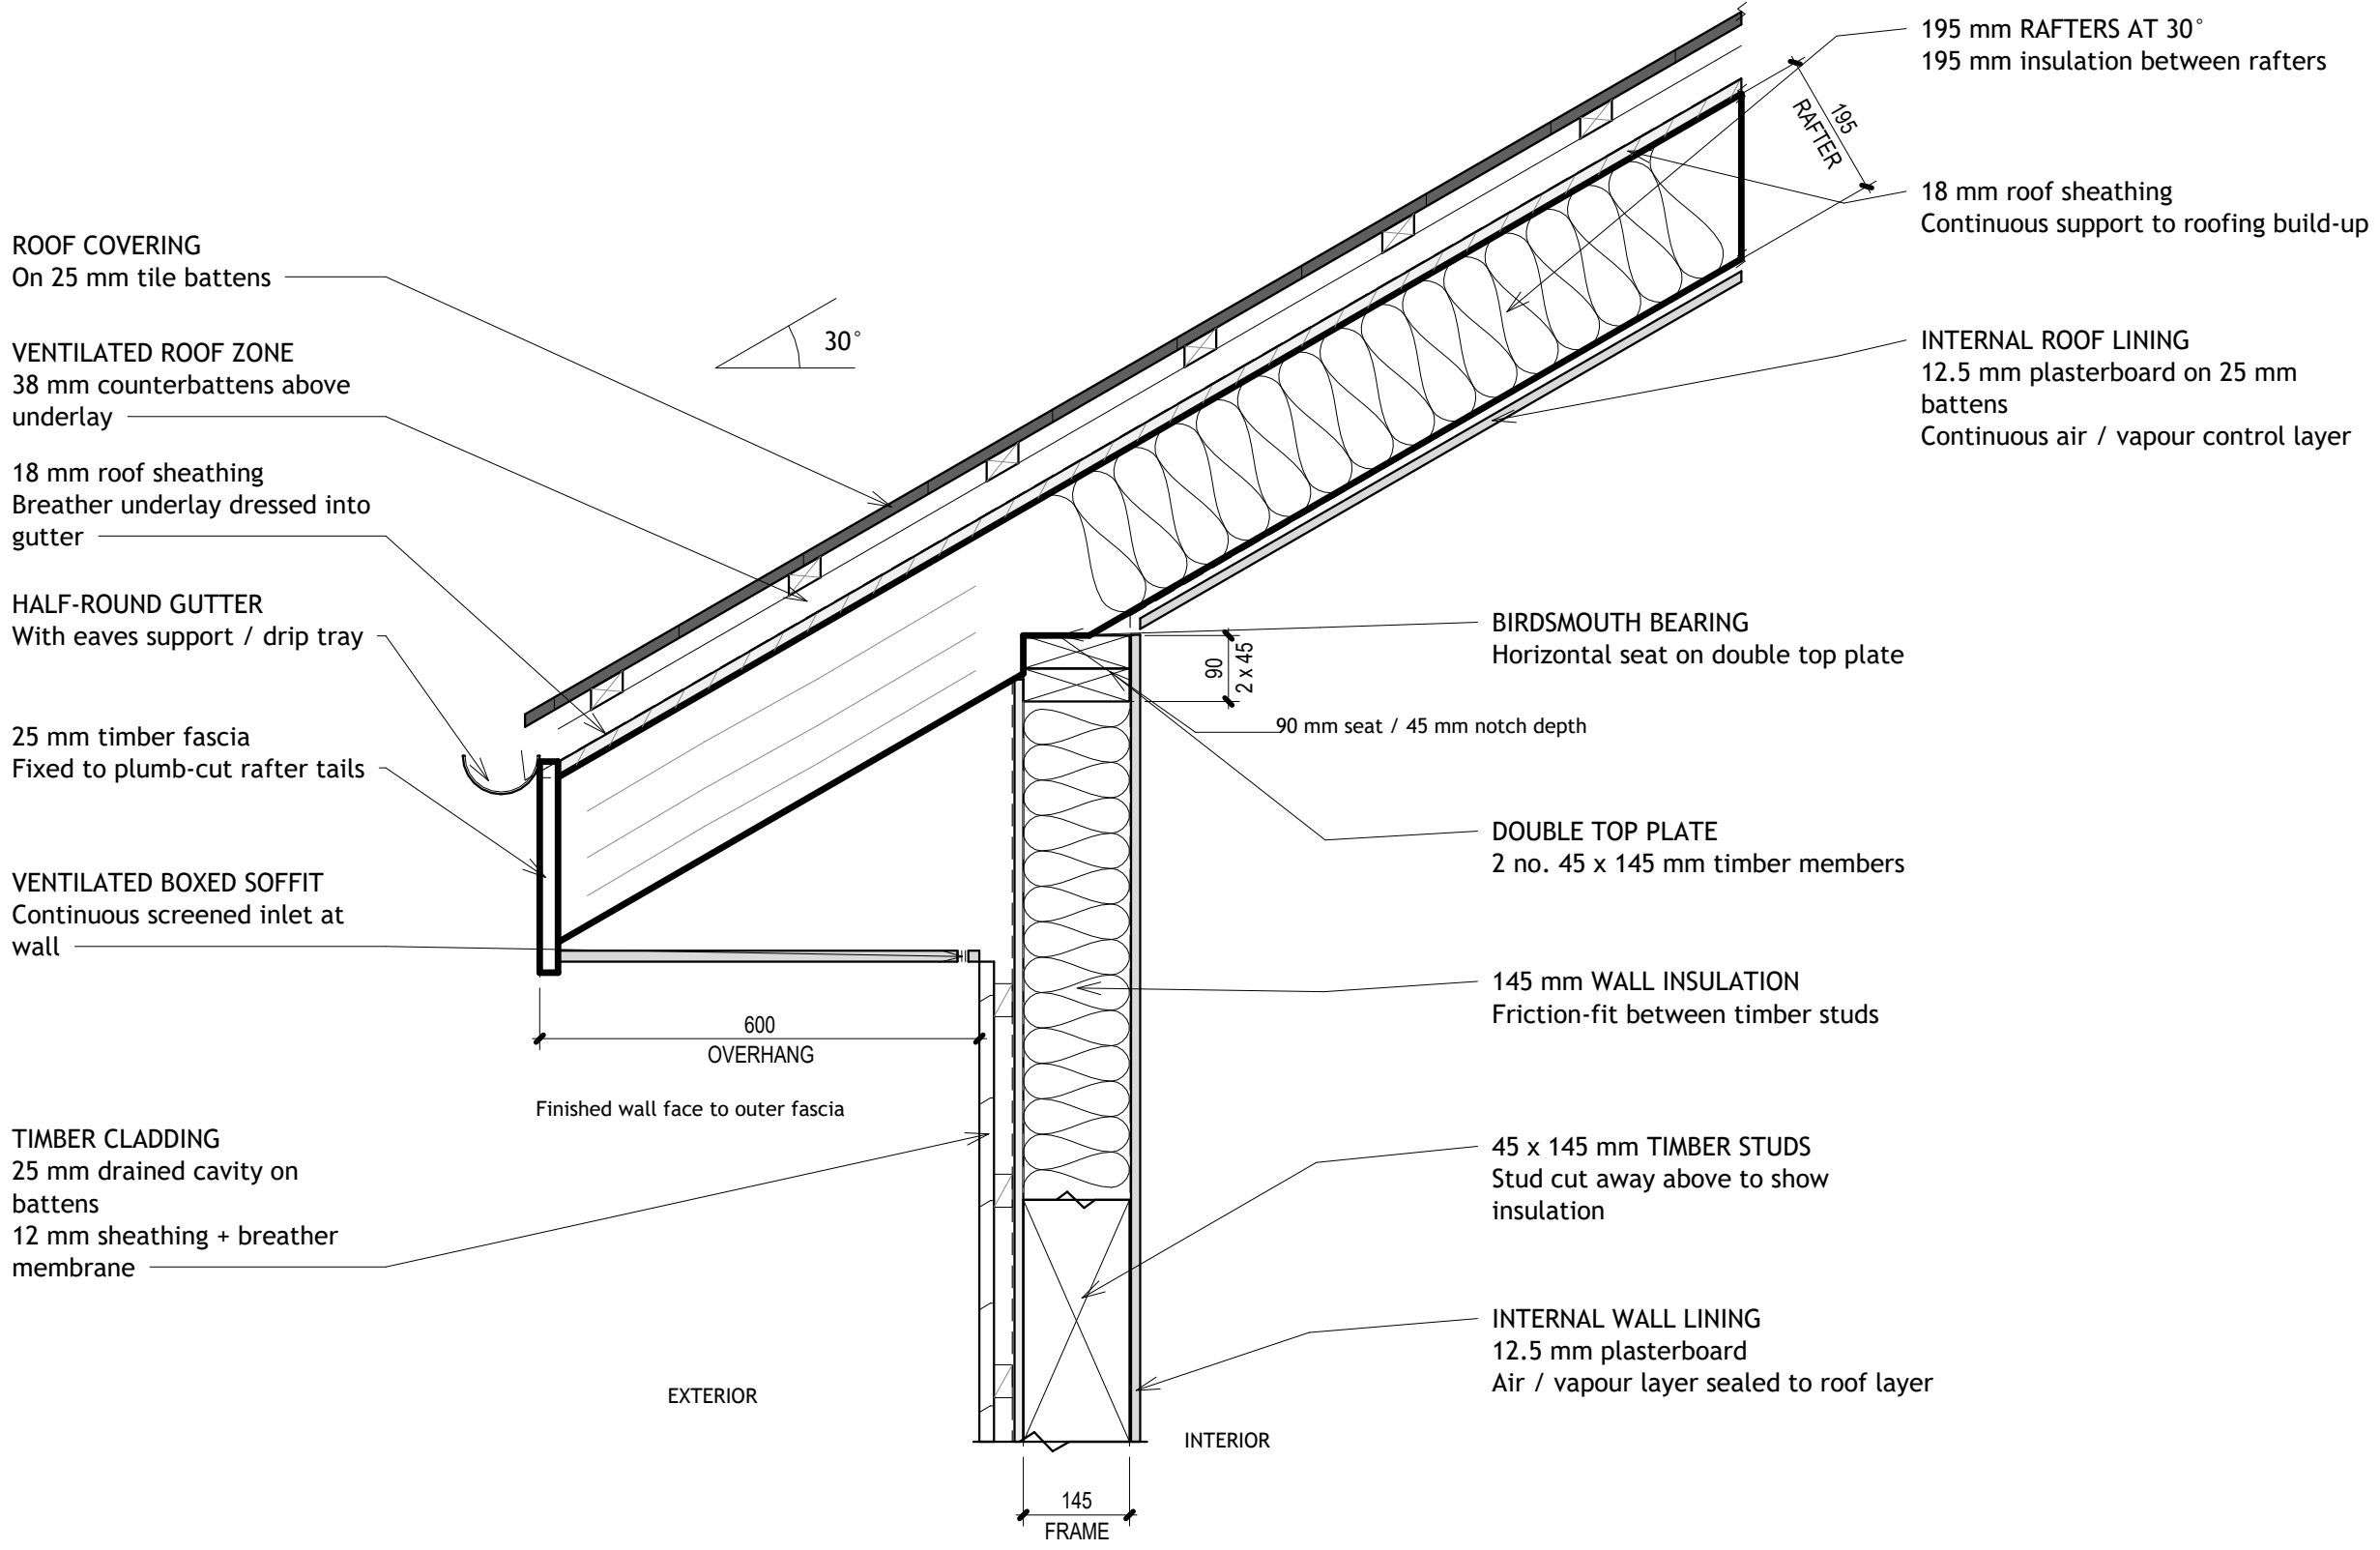


01 TIMBER-FRAMED HOUSE / EAVES

SECTION DETAIL | 1:10 | ALL DIMENSIONS IN mm

Typical assembly. Timber connections and fixings to structural design.

0 200 500 mm