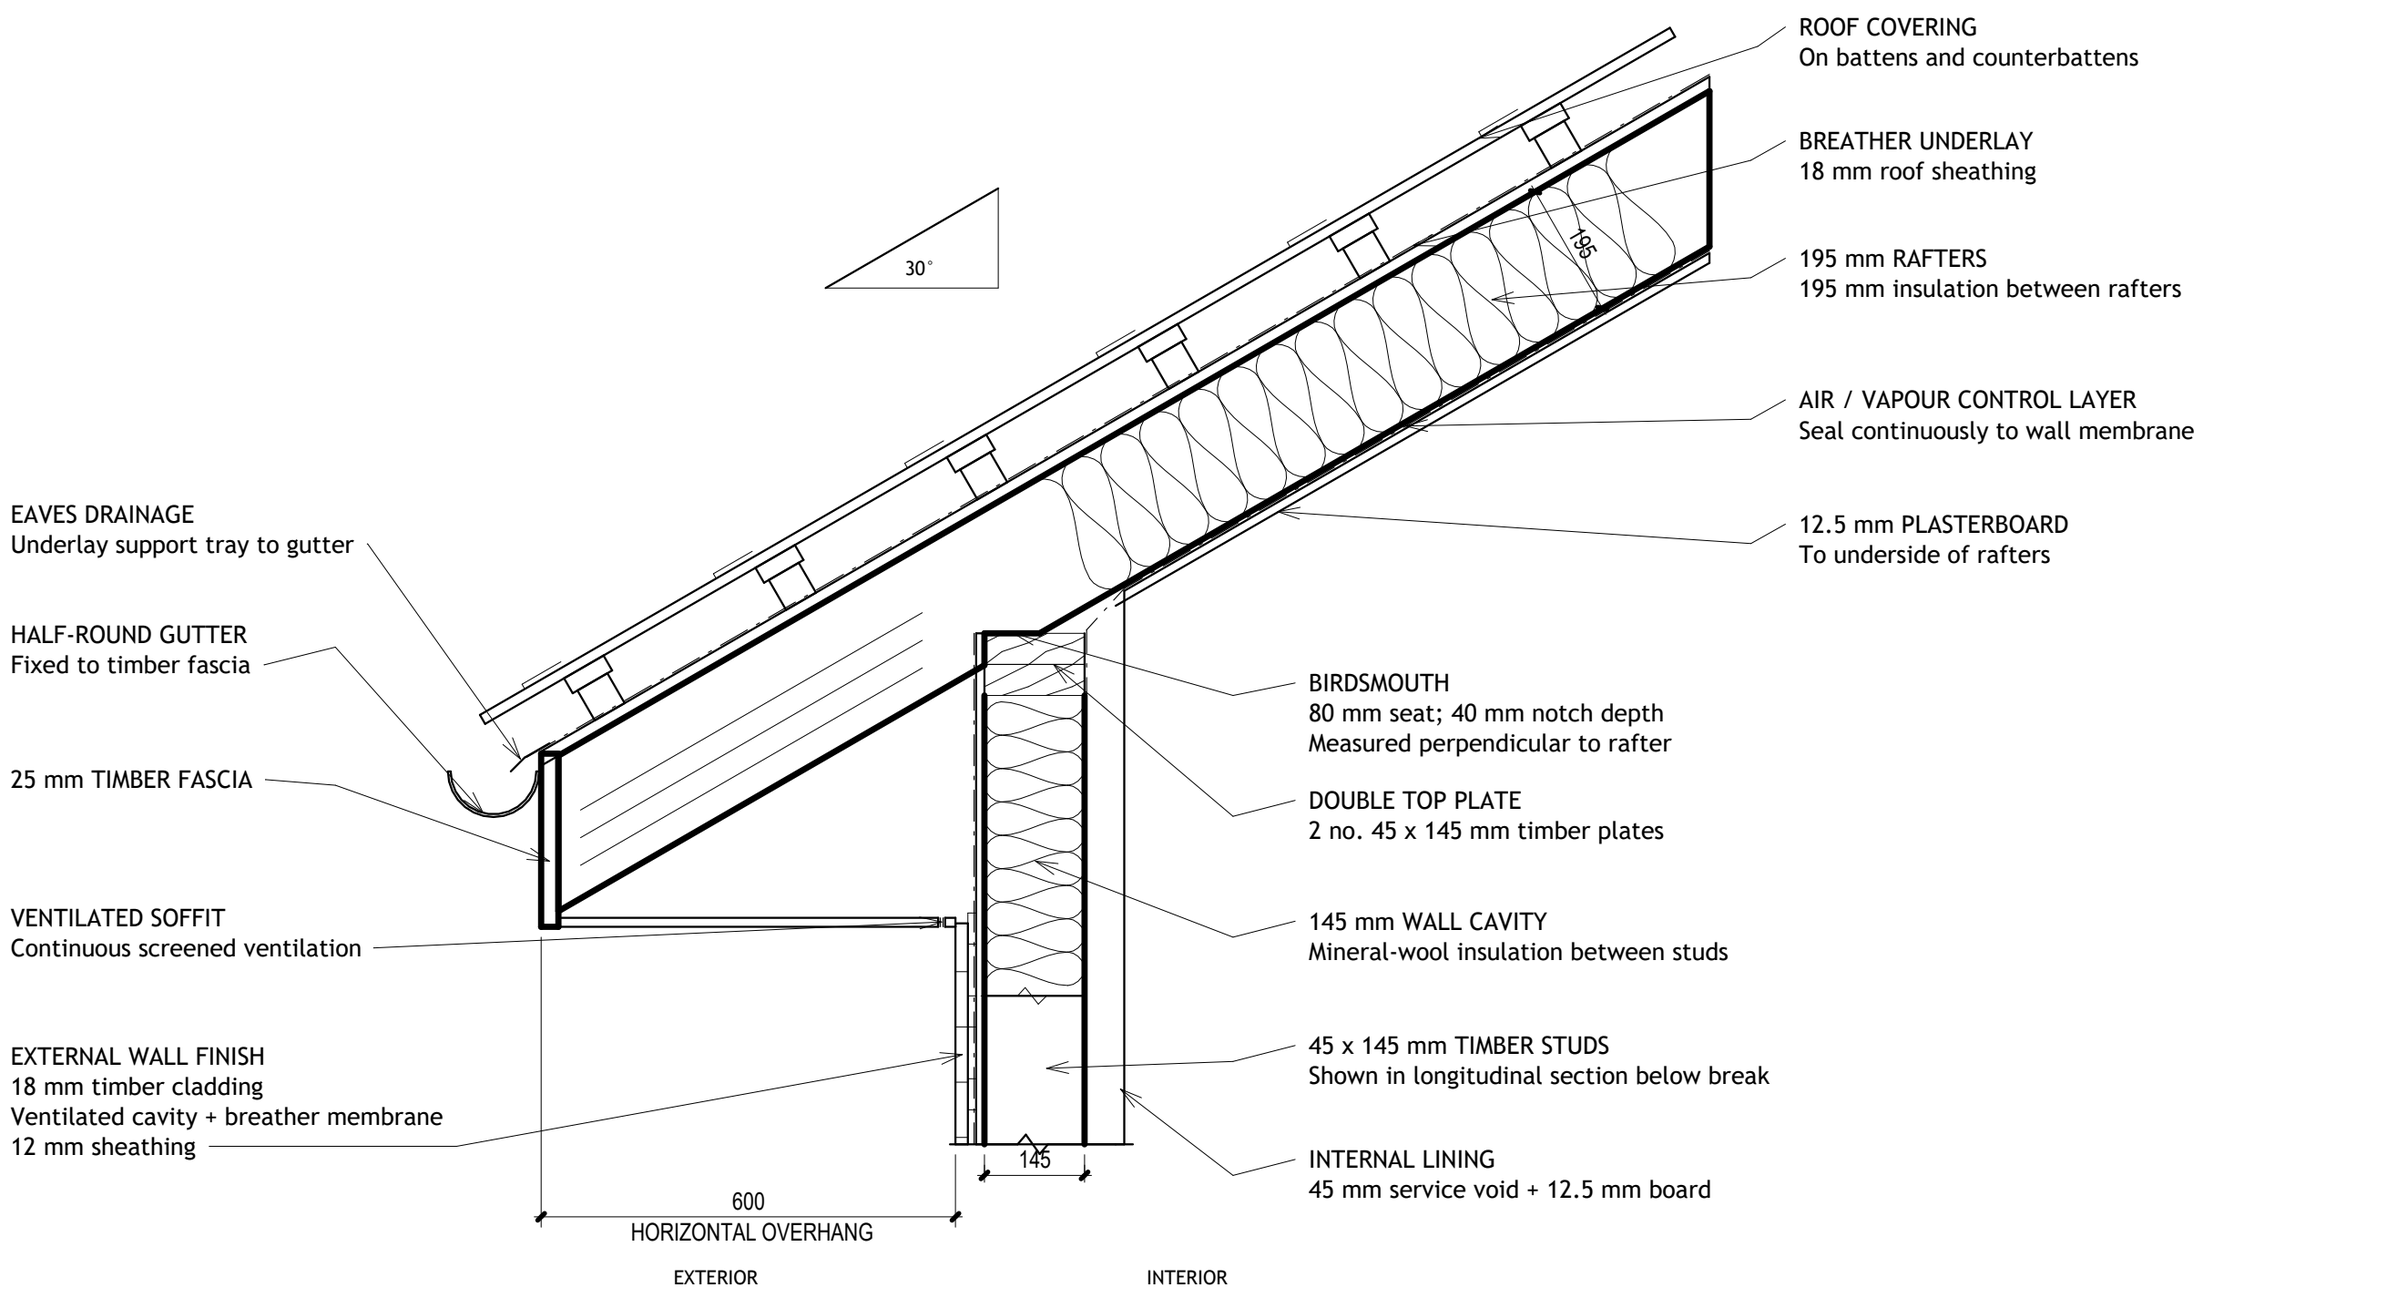


01 TIMBER-FRAMED EAVES

1:10 | 30-degree roof | 600 mm overhang

0 250 500 mm

Dimensions in millimetres. Timber and insulation shown together to describe adjacent framing bays.
Indicative construction detail. Fixings, member spacing and membrane specification to project design.