
TIMBER FRAME / EAVES

01 CONSTRUCTION DETAIL 1:10

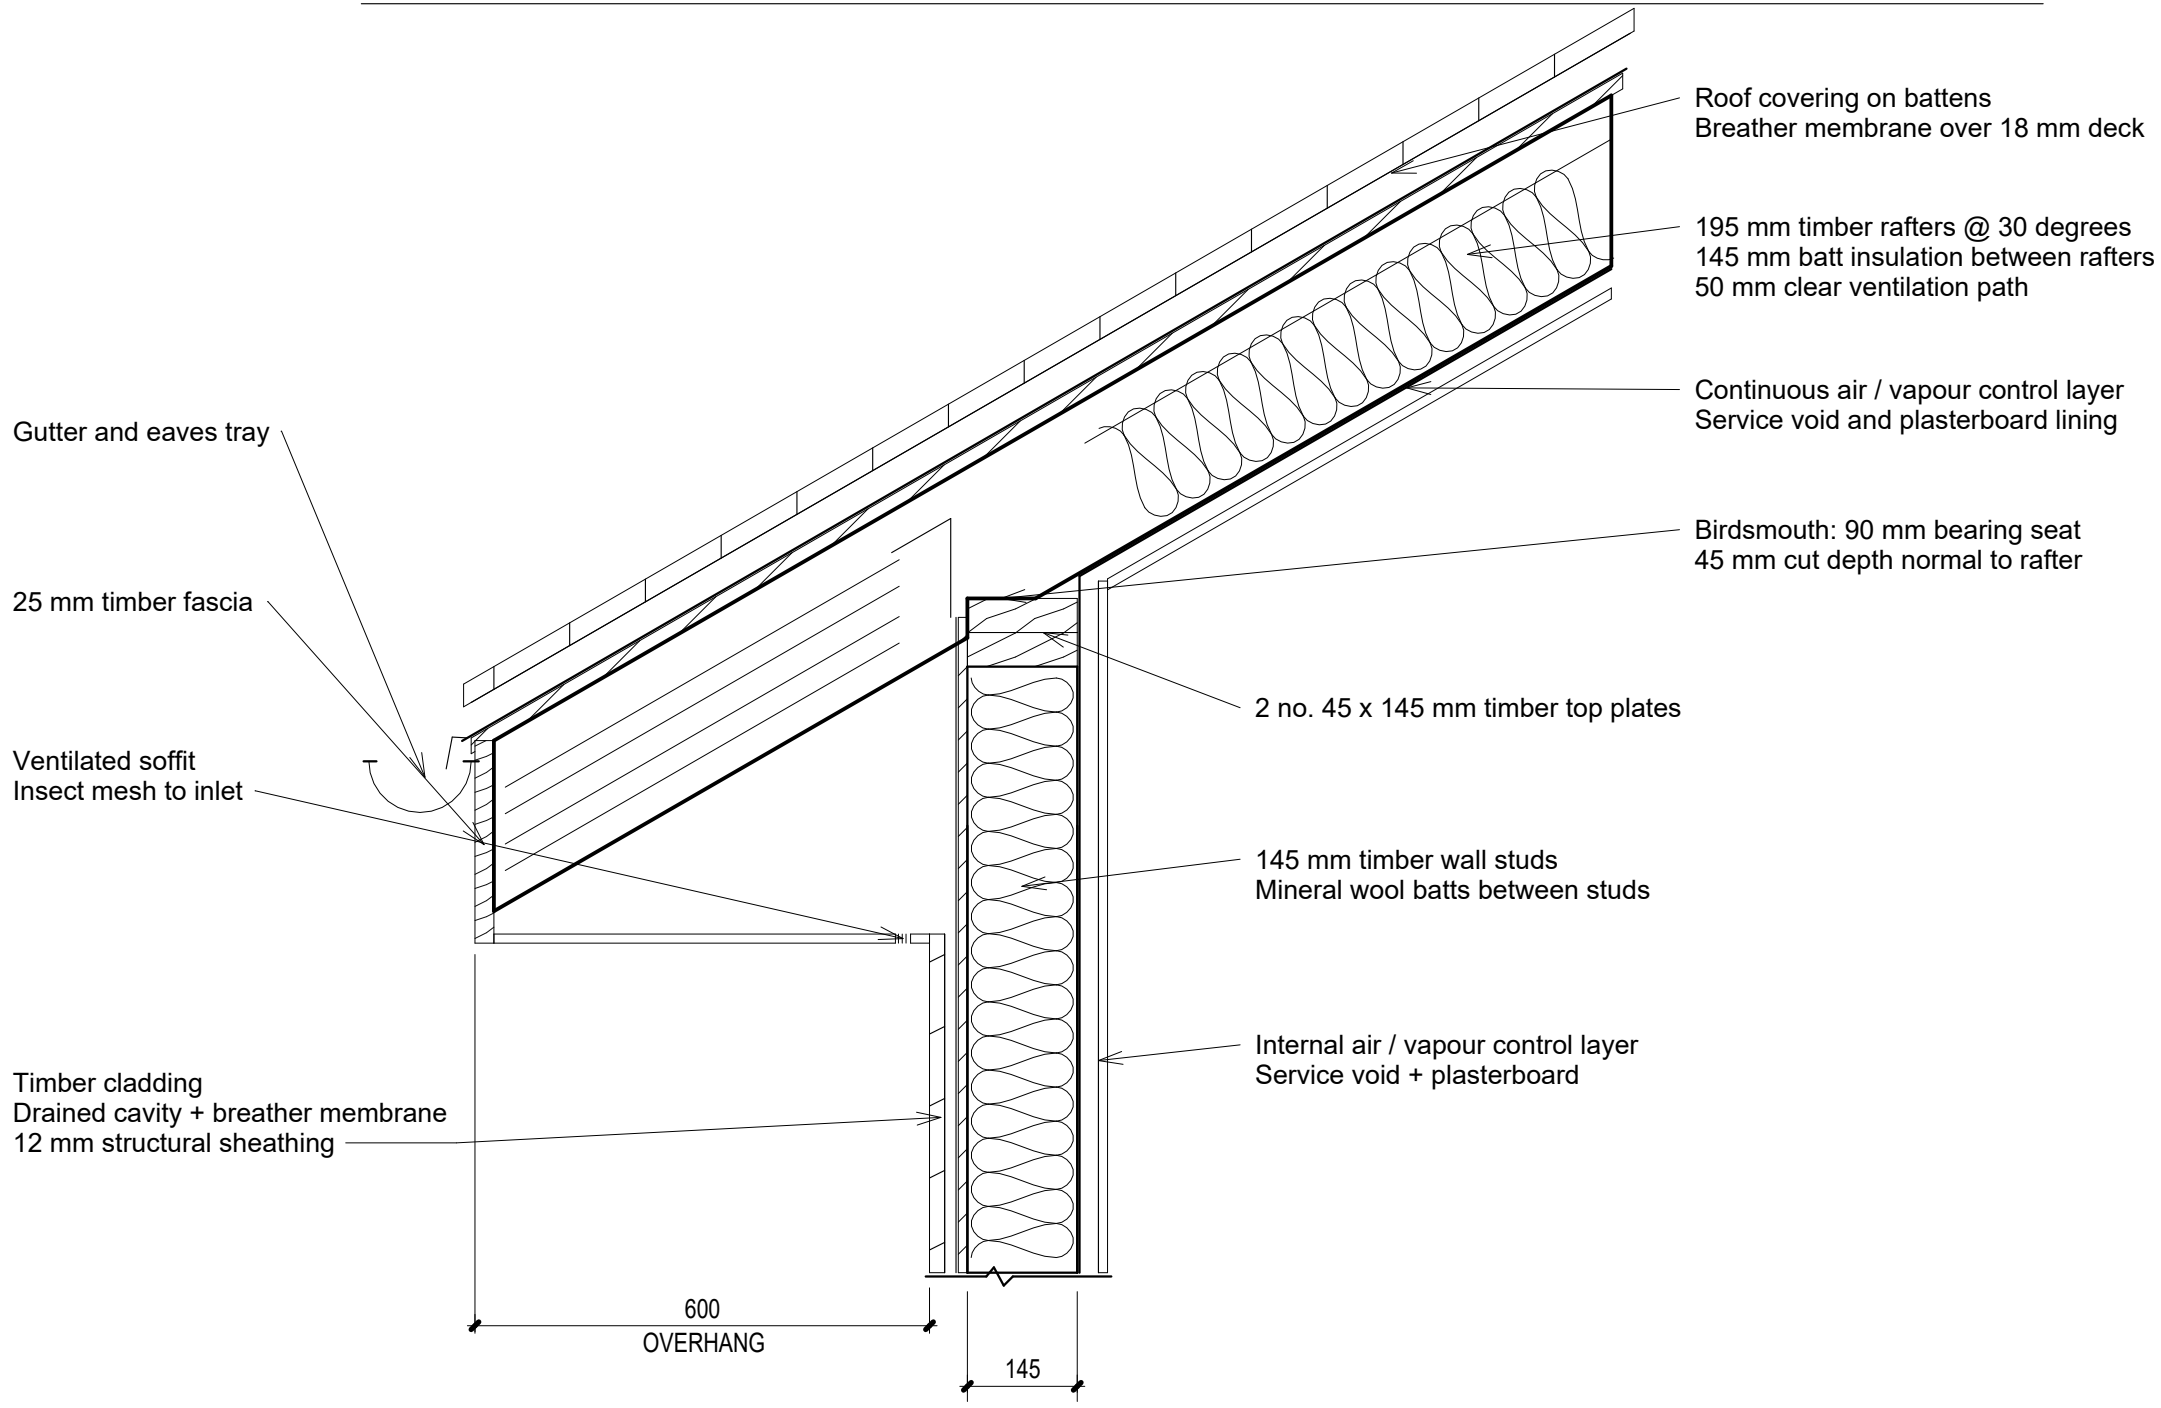

SECTION THROUGH EAVES / EXTERIOR LEFT - INTERIOR RIGHT

All dimensions in mm. Overhang measured from finished wall face to fascia.