
TIMBER EAVES DETAIL 1:10

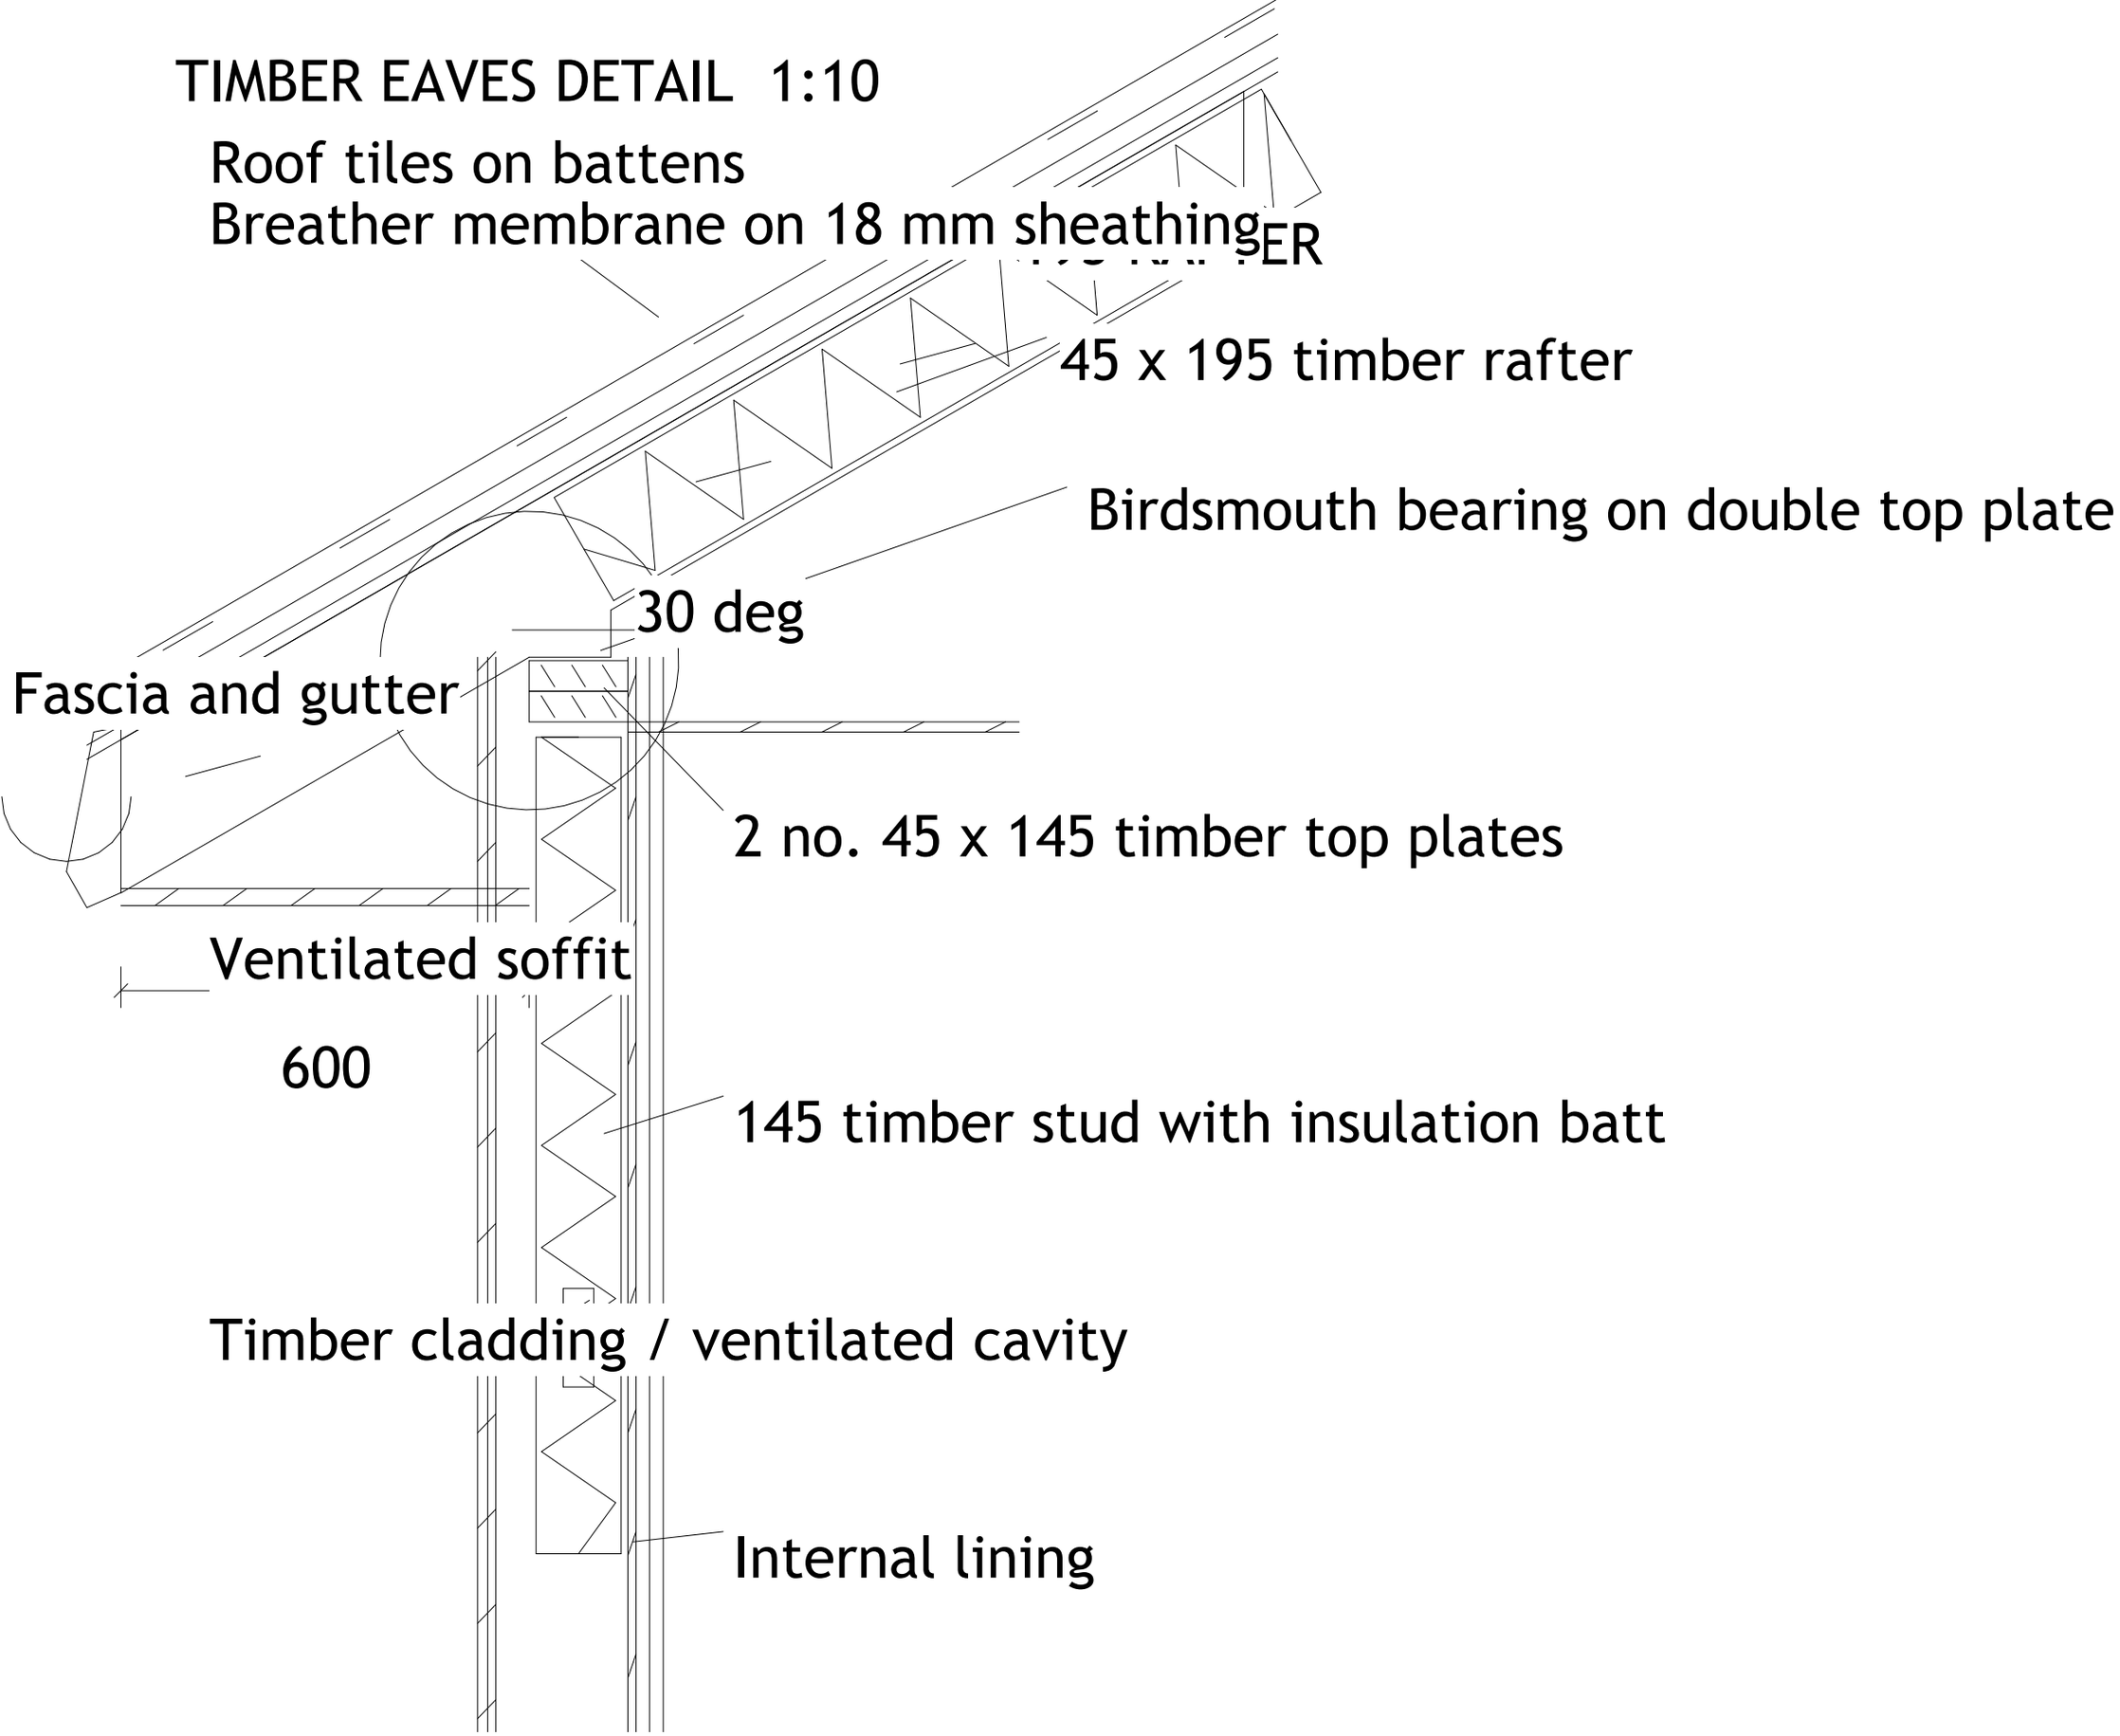

WALL: timber cladding / drained cavity / sheathing / 145 stud + batt / internal lining
ROOF: tiles / battens / membrane / sheathing / 195 rafter + batt
All dimensions in millimetres. Maintain ventilation path at eaves.