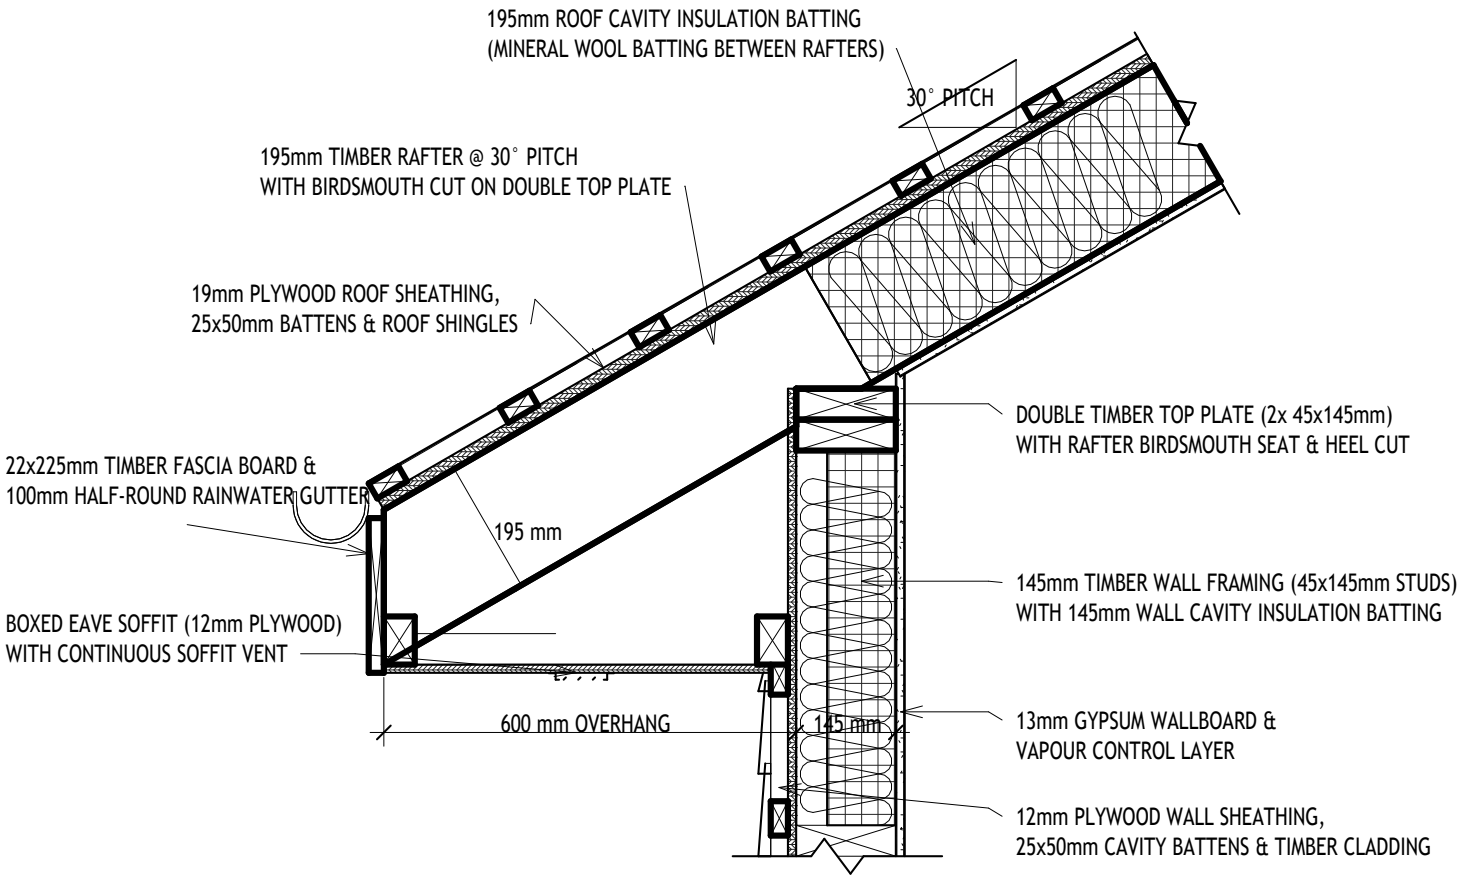

195mm ROOF CAVITY INSULATION BATTING
(MINERAL WOOL BATTING BETWEEN RAFTERS)
30° PITCH
195mm TIMBER RAFTER @ 30° PITCH
WITH BIRDSMOUTH CUT ON DOUBLE TOP PLATE
19mm PLYWOOD ROOF SHEATHING,
25x50mm BATTENS & ROOF SHINGLES
DOUBLE TIMBER TOP PLATE (2x 45x145mm)
WITH RAFTER BIRDSMOUTH SEAT & HEEL CUT
22x225mm TIMBER FASCIA BOARD &
100mm HALF-ROUND RAINWATER GUTTER
195 mm
145mm TIMBER WALL FRAMING (45x145mm STUDS)
WITH 145mm WALL CAVITY INSULATION BATTING
BOXED EAVE SOFFIT (12mm PLYWOOD)
WITH CONTINUOUS SOFFIT VENT
600 mm OVERHANG
145 mm
13mm GYPSUM WALLBOARD &
VAPOUR CONTROL LAYER
12mm PLYWOOD WALL SHEATHING,
25x50mm CAVITY BATTENS & TIMBER CLADDING