
TIMBER EAVES / 01
1:10 | Dimensions in mm

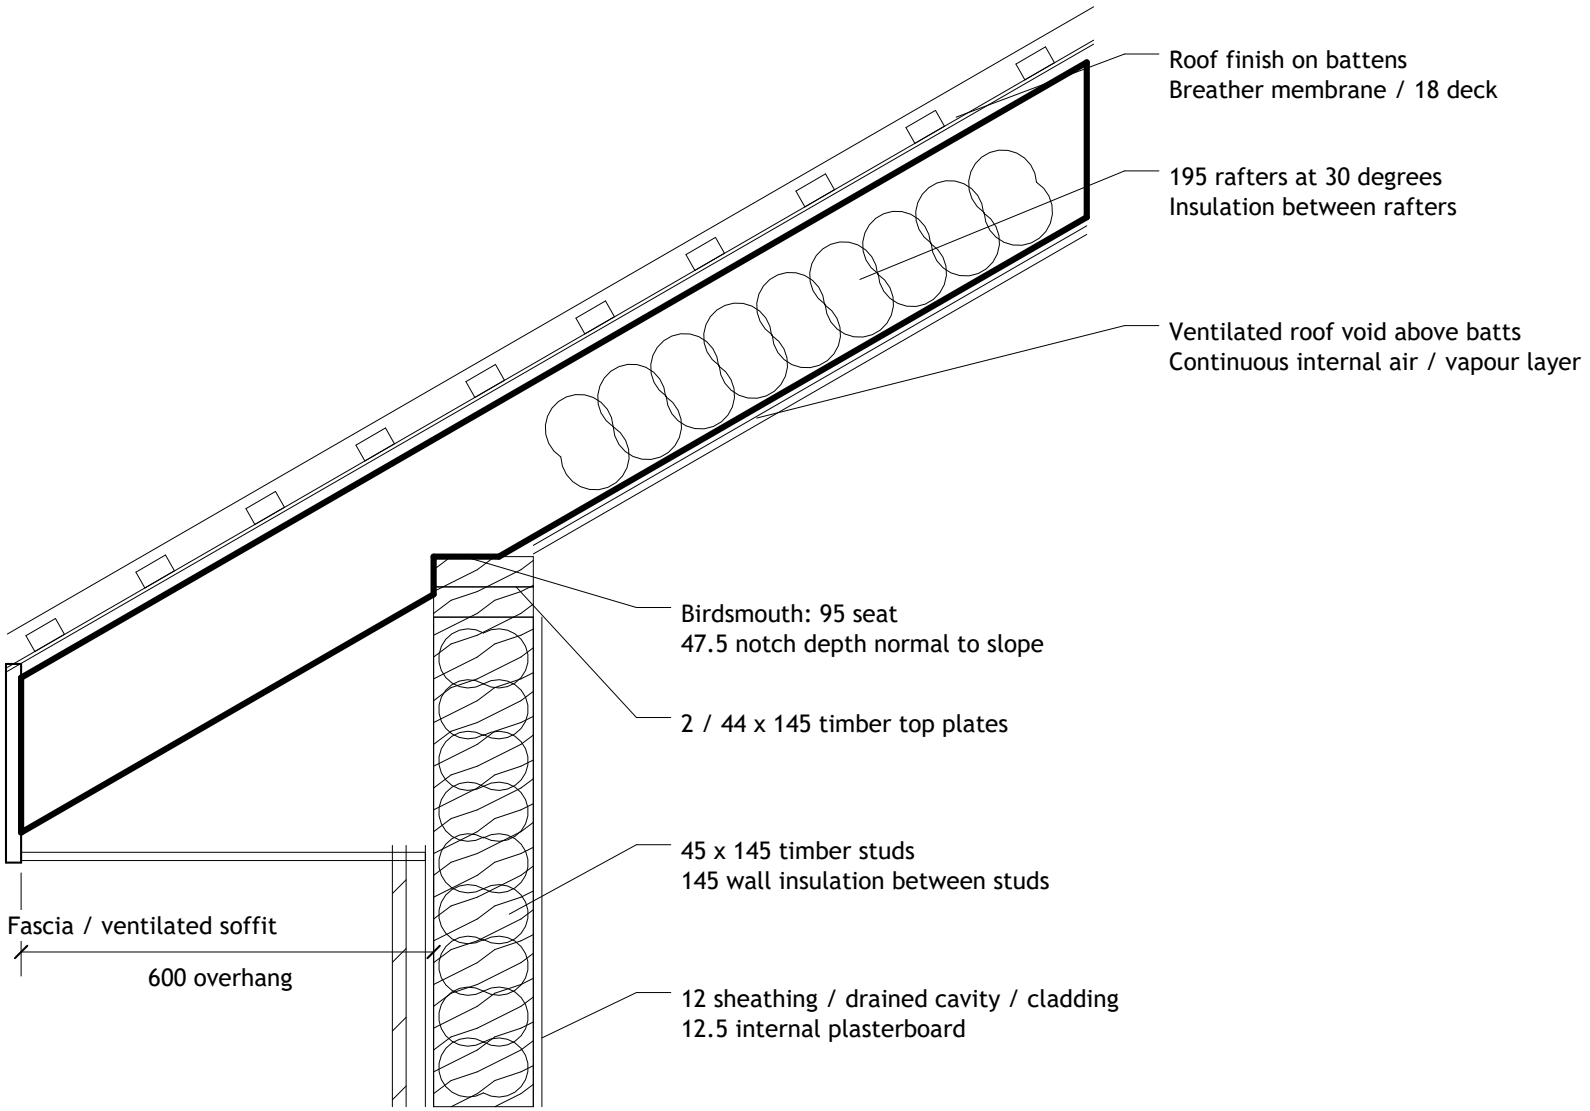

SECTION AT EAVES | Insulation shown between framing members
Confirm member spacing, fixings and ventilation to structural / thermal design.