
EAVES / TIMBER FRAME

01 / CONSTRUCTION DETAIL | 1:10 | ALL DIMENSIONS mm

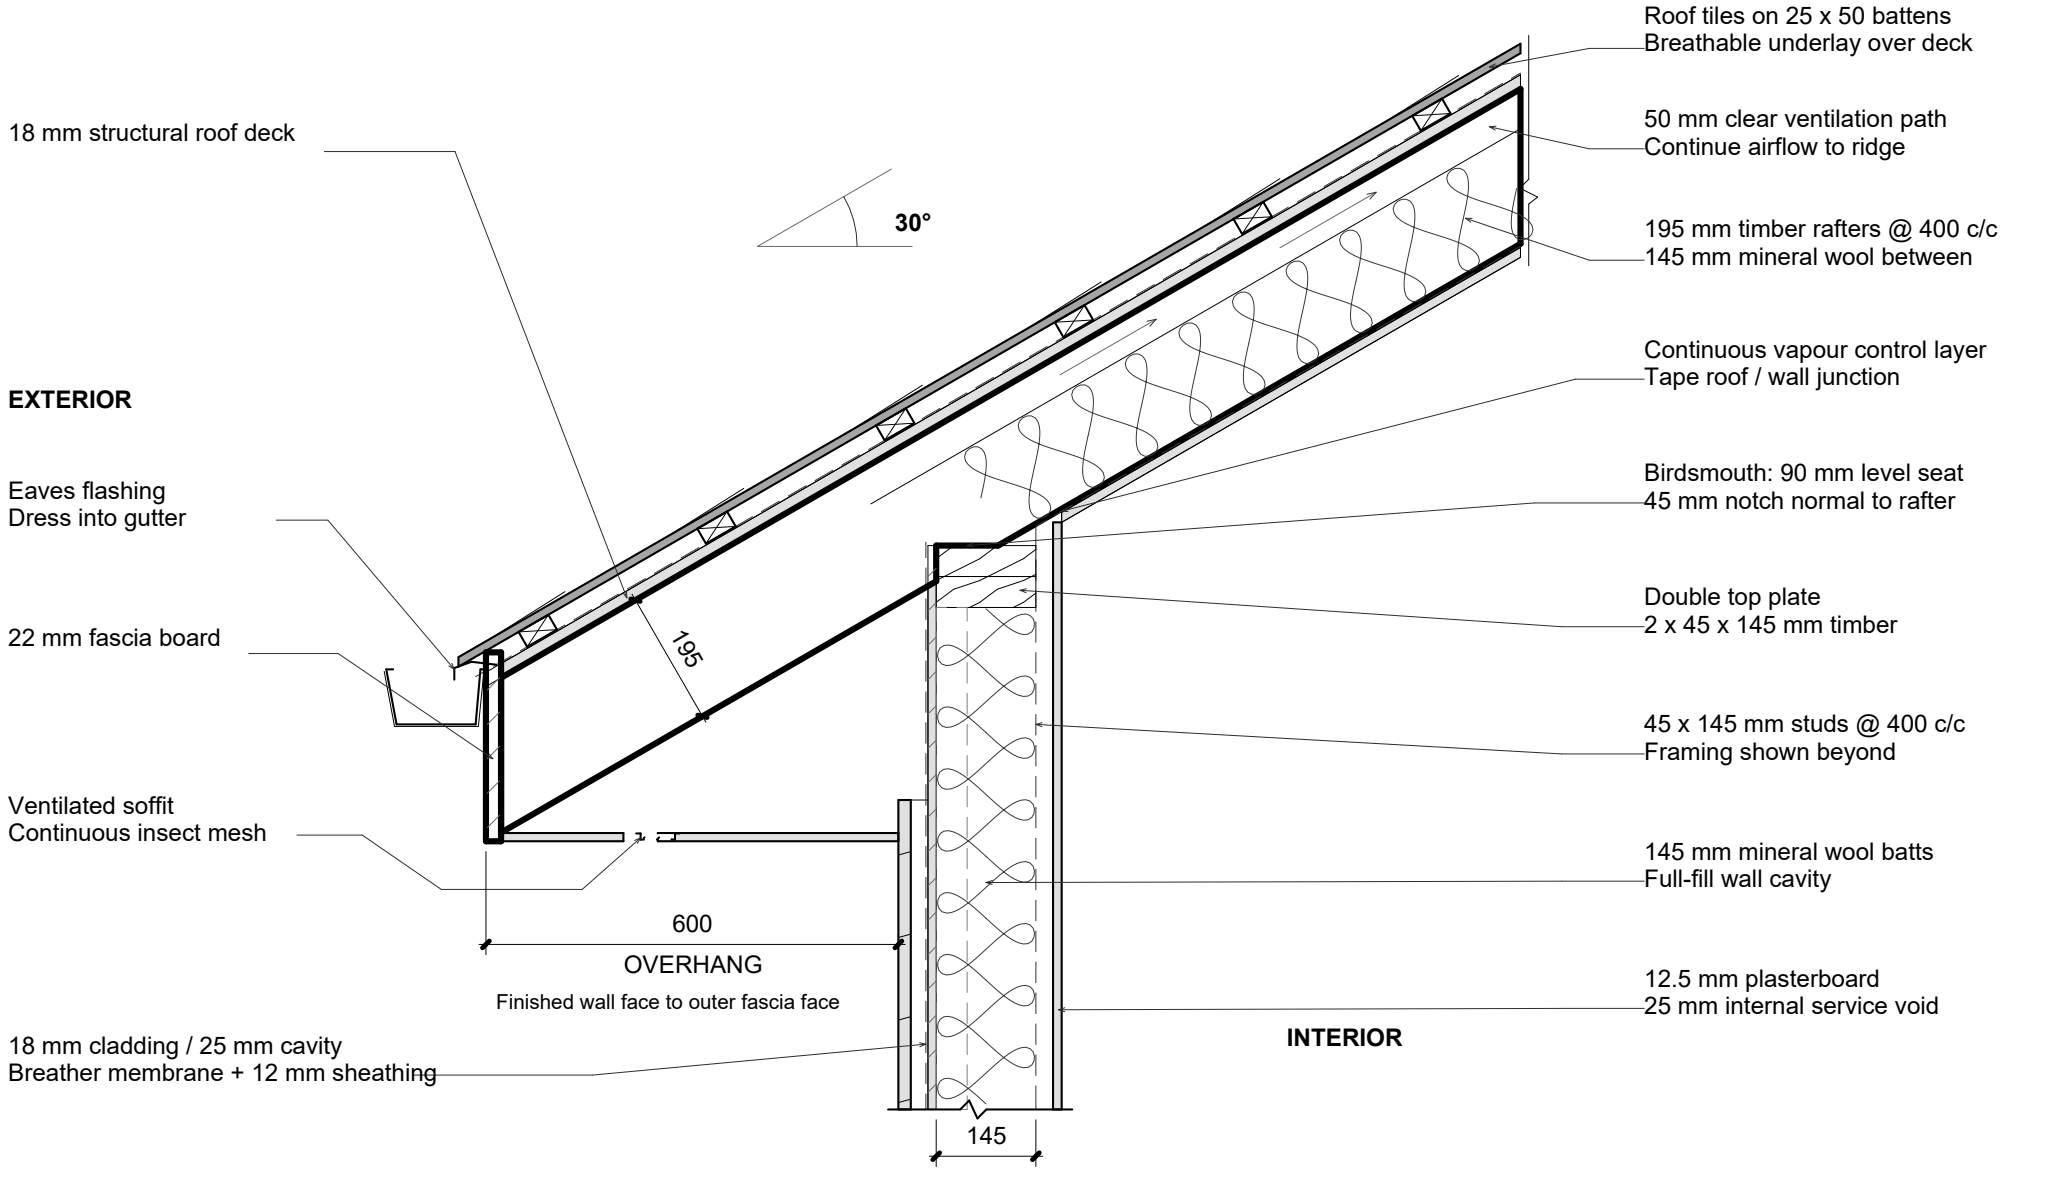

TYPICAL DETAIL / Coordinate member sizing, restraint straps and fixings with structural design.

Insulation shown between members; framing profiles combined diagrammatically. Maintain clear ventilation above roof batts.