
ROOF SHEETING ON 50x25 BATTENS & UNDERLAY

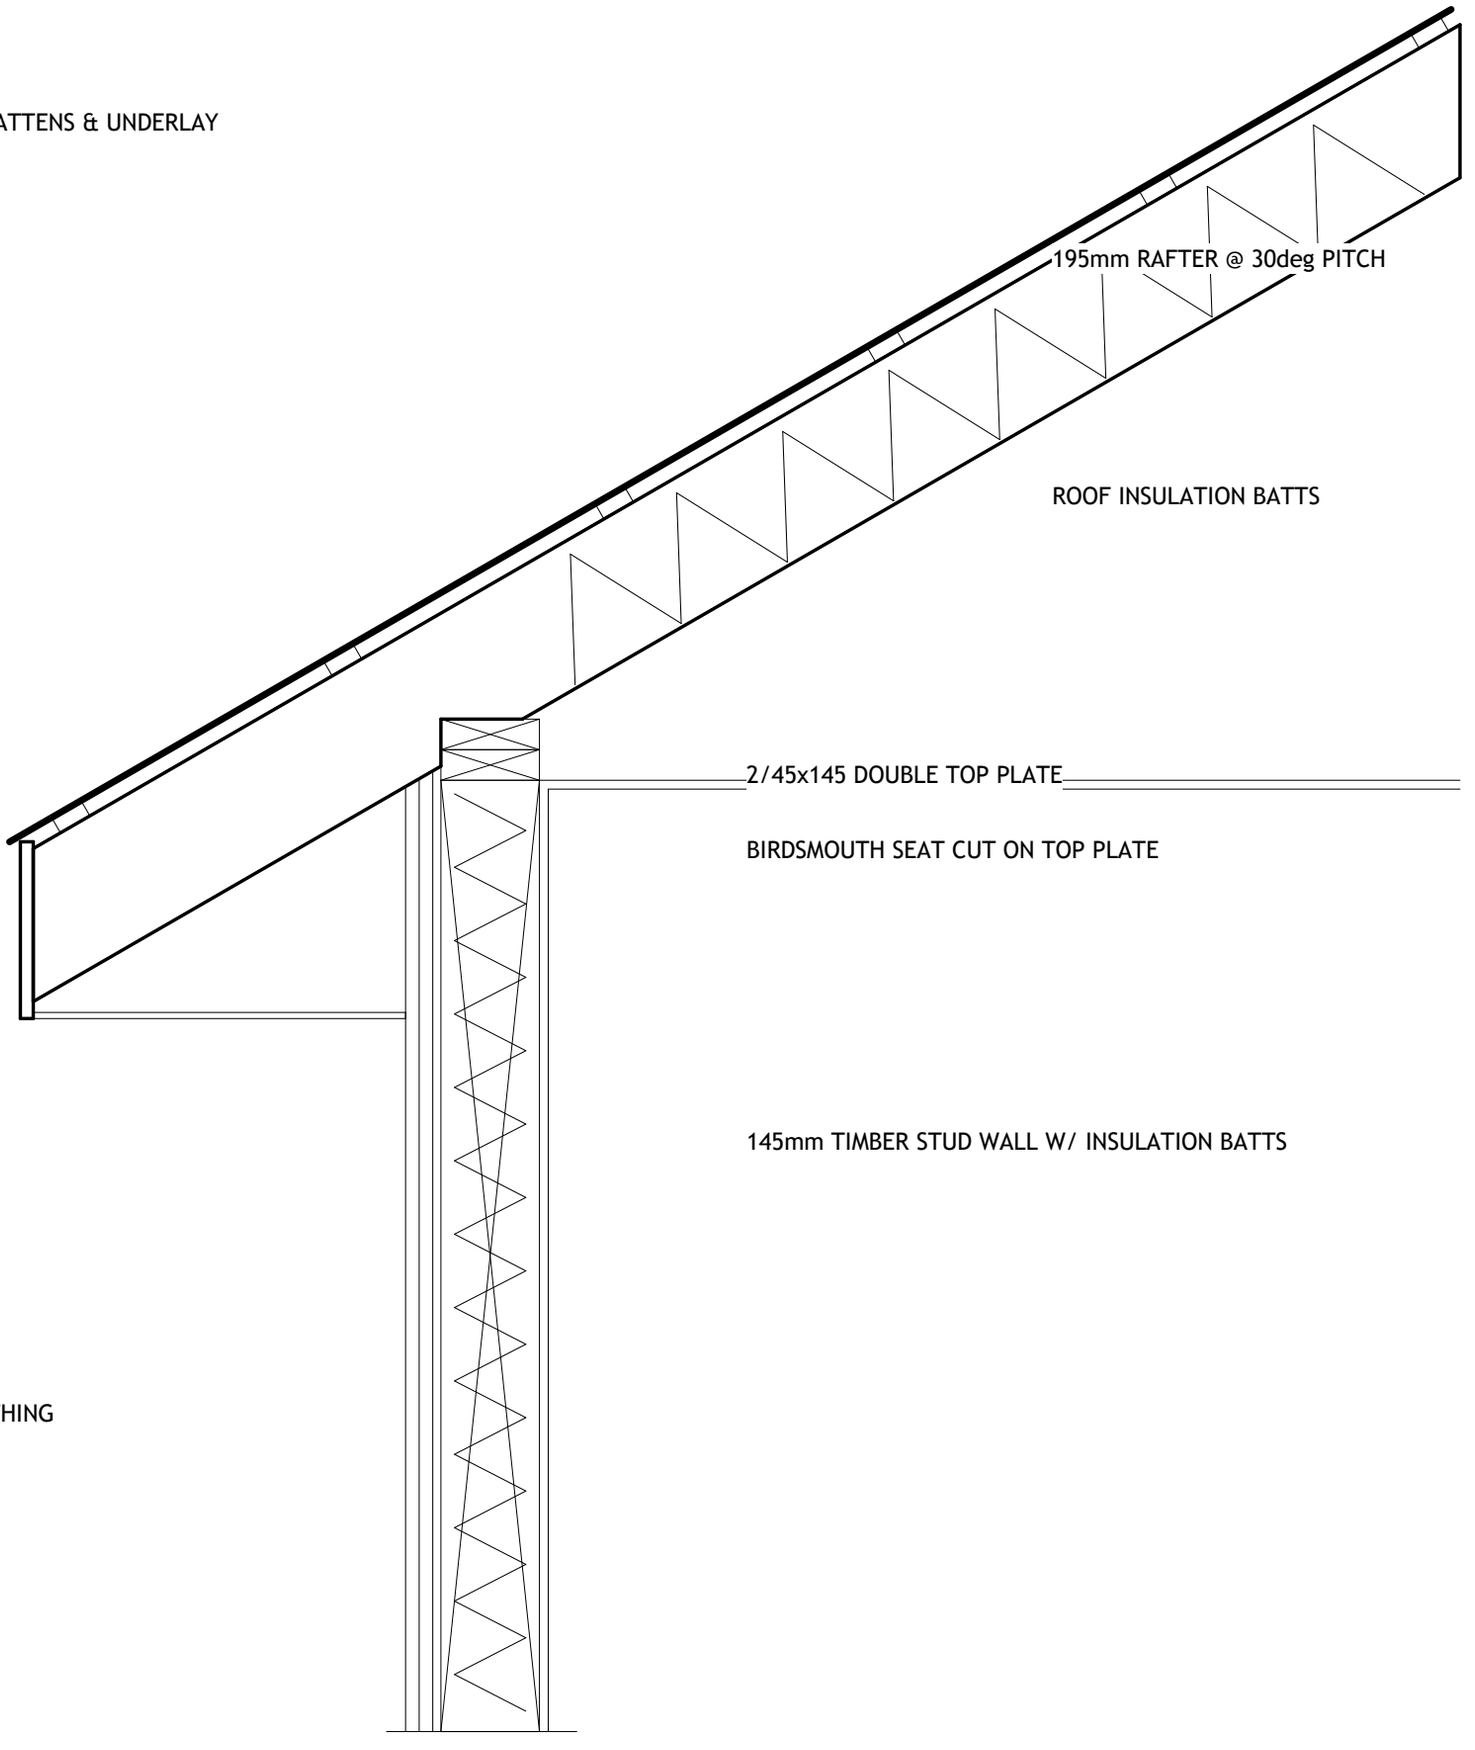

600mm EAVES OVERHANG

FASCIA & SOFFIT LINING

CLADDING / CAVITY / SHEATHING