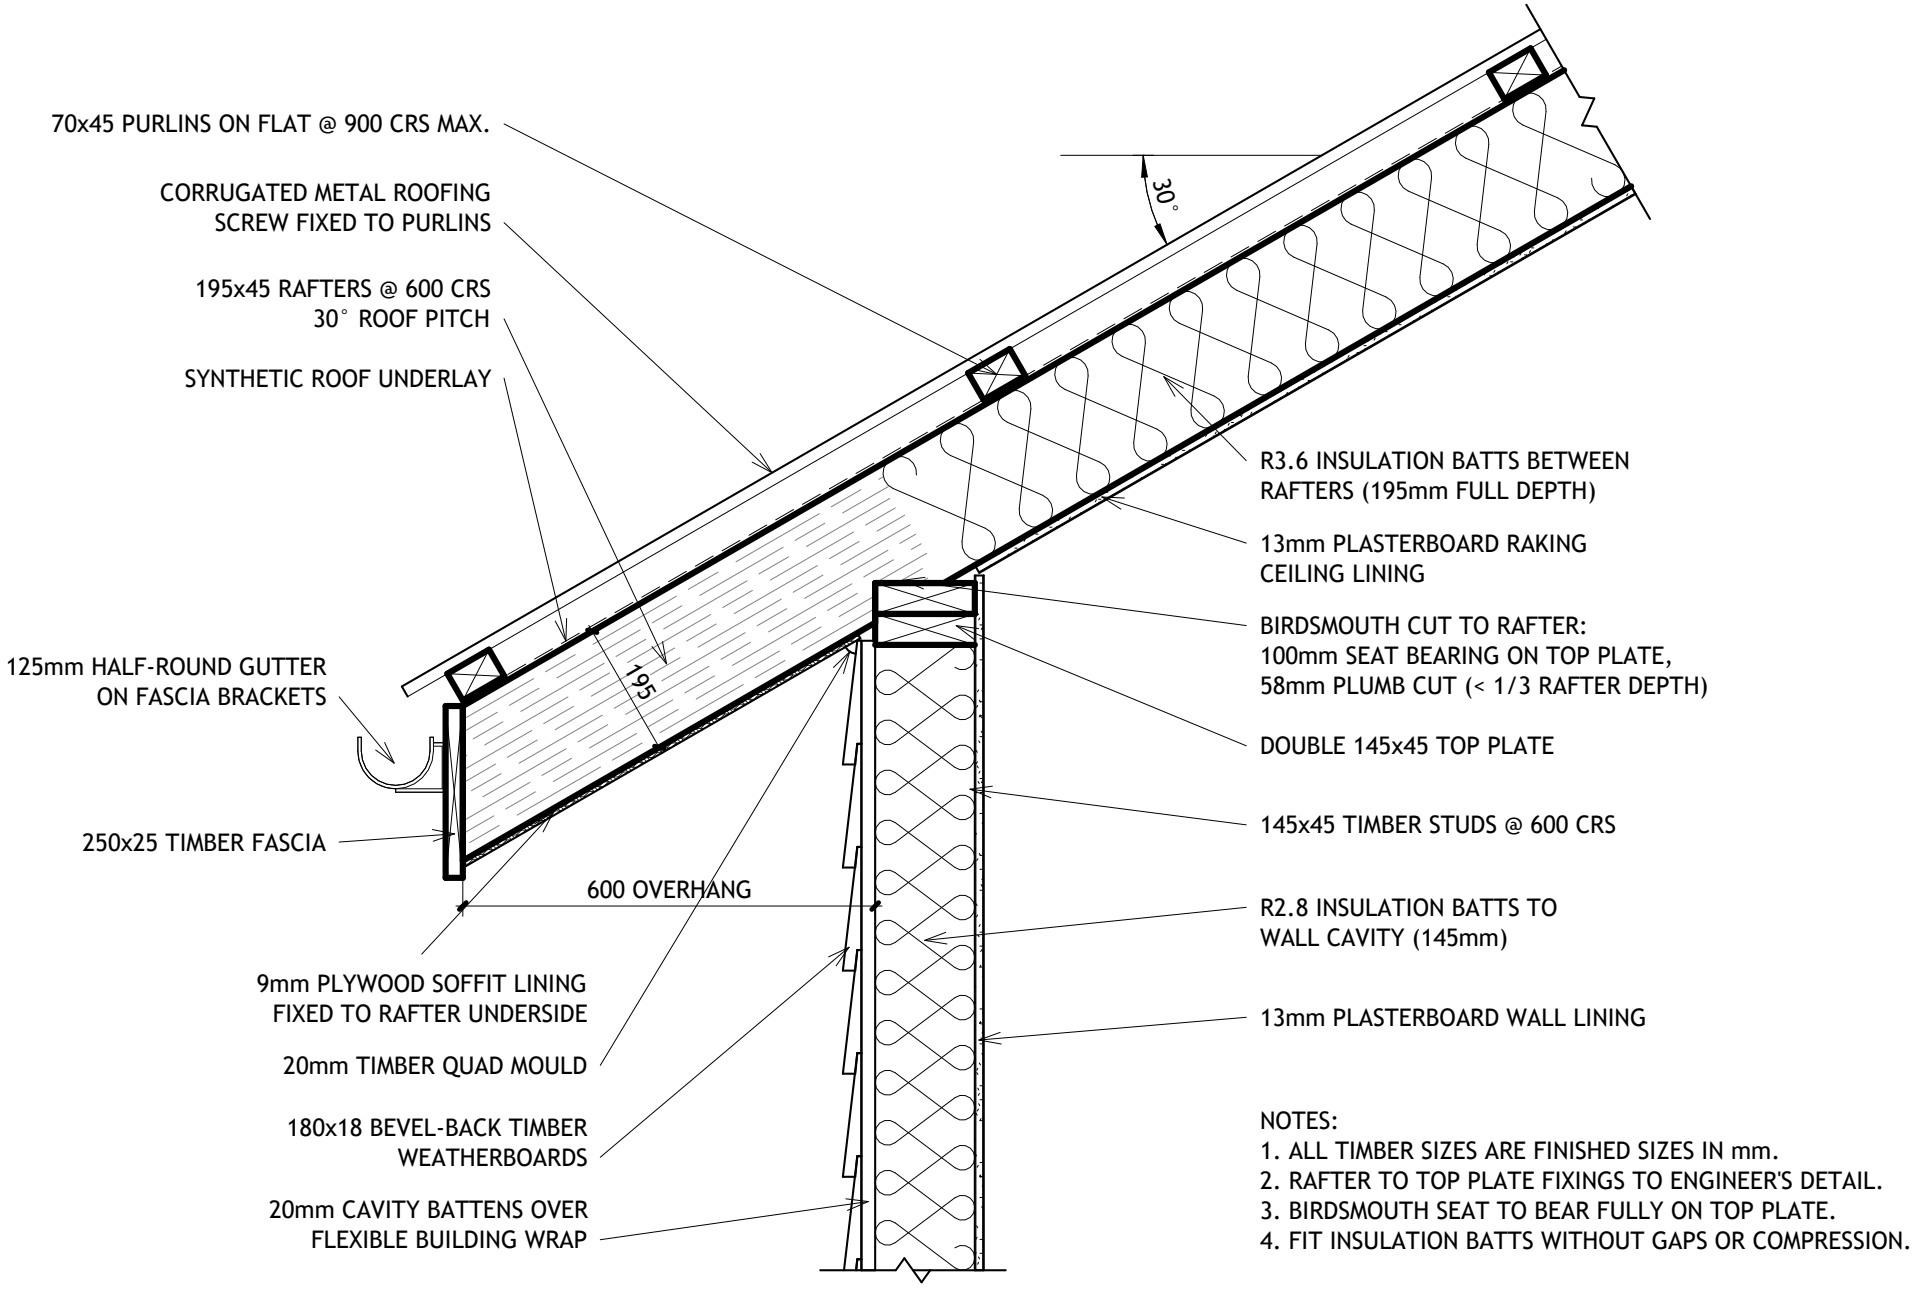


NOTES:
1. ALL TIMBER SIZES ARE FINISHED SIZES IN mm.
2. RAFTER TO TOP PLATE FIXINGS TO ENGINEER'S DETAIL.
3. BIRDSMOUTH SEAT TO BEAR FULLY ON TOP PLATE.
4. FIT INSULATION BATTS WITHOUT GAPS OR COMPRESSION.

EAVES DETAIL

TIMBER FRAMED WALL / 30° PITCHED RAFTER ROOF - 600mm OVERHANG
SCALE 1:10 (ALL DIMENSIONS IN mm)