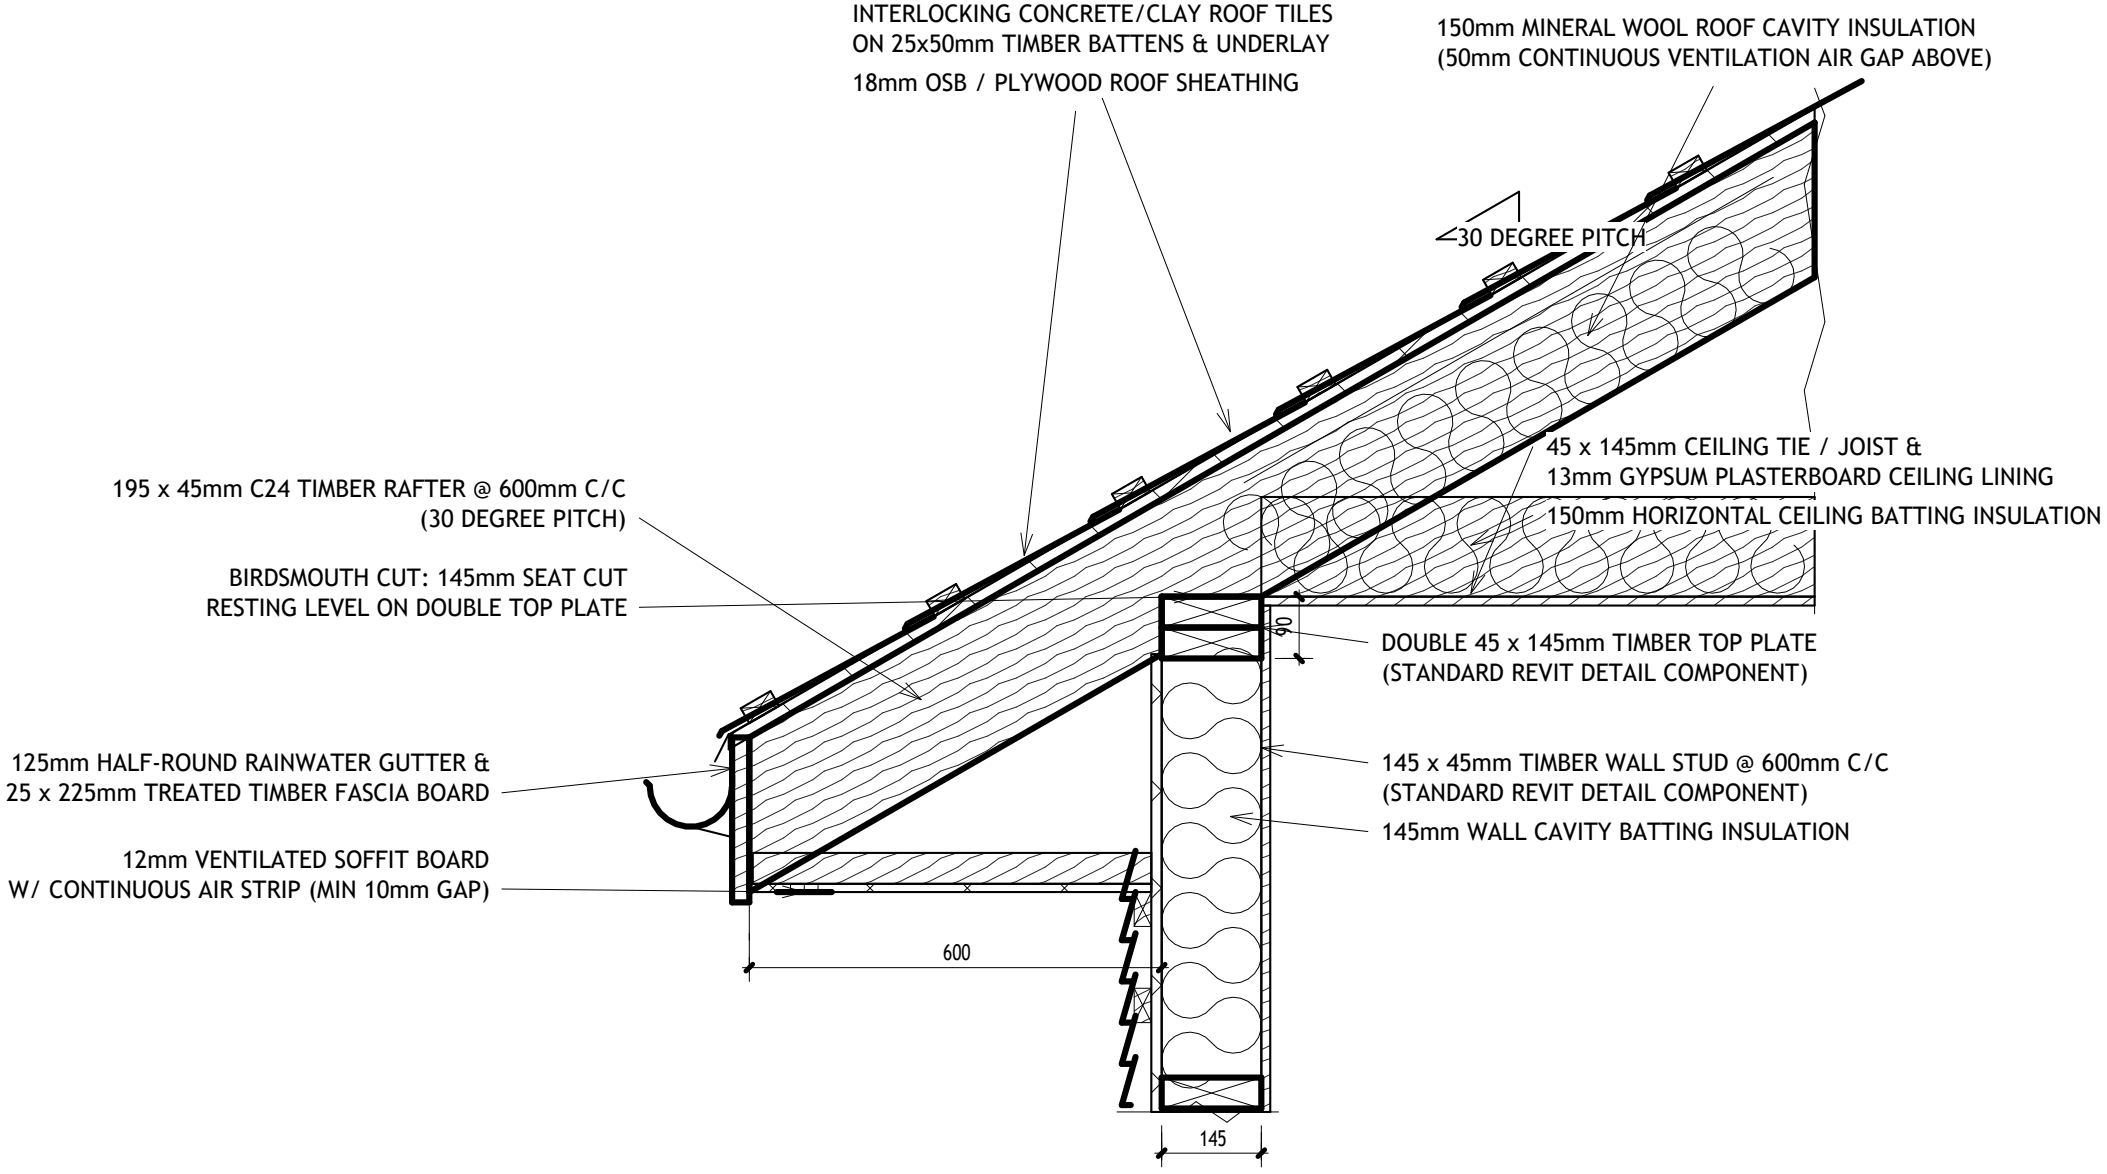

INTERLOCKING CONCRETE/CLAY ROOF TILES
ON 25x50mm TIMBER BATTENS & UNDERLAY
18mm OSB / PLYWOOD ROOF SHEATHING
150mm MINERAL WOOL ROOF CAVITY INSULATION
(50mm CONTINUOUS VENTILATION AIR GAP ABOVE)
30 DEGREE PITCH
45 x 145mm CEILING TIE / JOIST &
13mm GYPSUM PLASTERBOARD CEILING LINING
150mm HORIZONTAL CEILING BATTING INSULATION
195 x 45mm C24 TIMBER RAFTER @ 600mm C/C
(30 DEGREE PITCH)
BIRDSMOUTH CUT: 145mm SEAT CUT
RESTING LEVEL ON DOUBLE TOP PLATE
90
DOUBLE 45 x 145mm TIMBER TOP PLATE
(STANDARD REVIT DETAIL COMPONENT)
125mm HALF-ROUND RAINWATER GUTTER &
25 x 225mm TREATED TIMBER FASCIA BOARD
145 x 45mm TIMBER WALL STUD @ 600mm C/C
(STANDARD REVIT DETAIL COMPONENT)
145mm WALL CAVITY BATTING INSULATION
12mm VENTILATED SOFFIT BOARD
W/ CONTINUOUS AIR STRIP (MIN 10mm GAP)
600
145