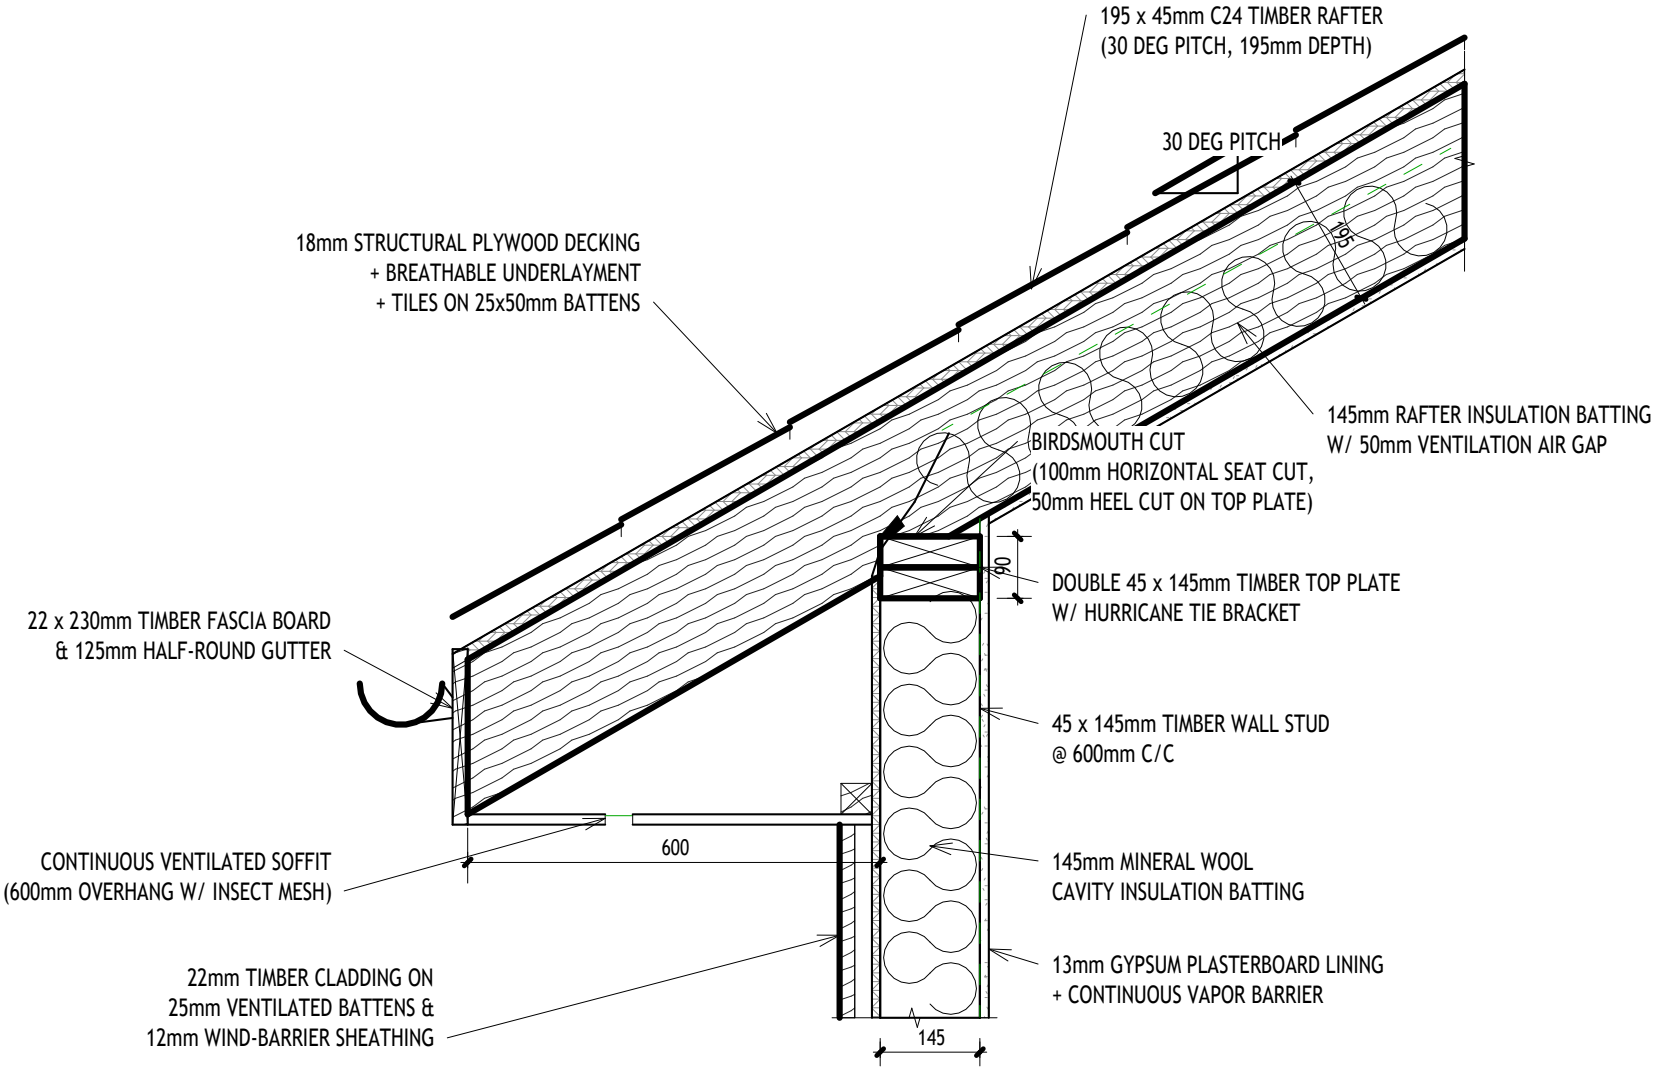


EAVES DETAIL - TIMBER FRAMING (SCALE 1:10)