
TIMBER HOUSE / EAVES

01 CONSTRUCTION DETAIL / 1:10 / DIMENSIONS IN mm

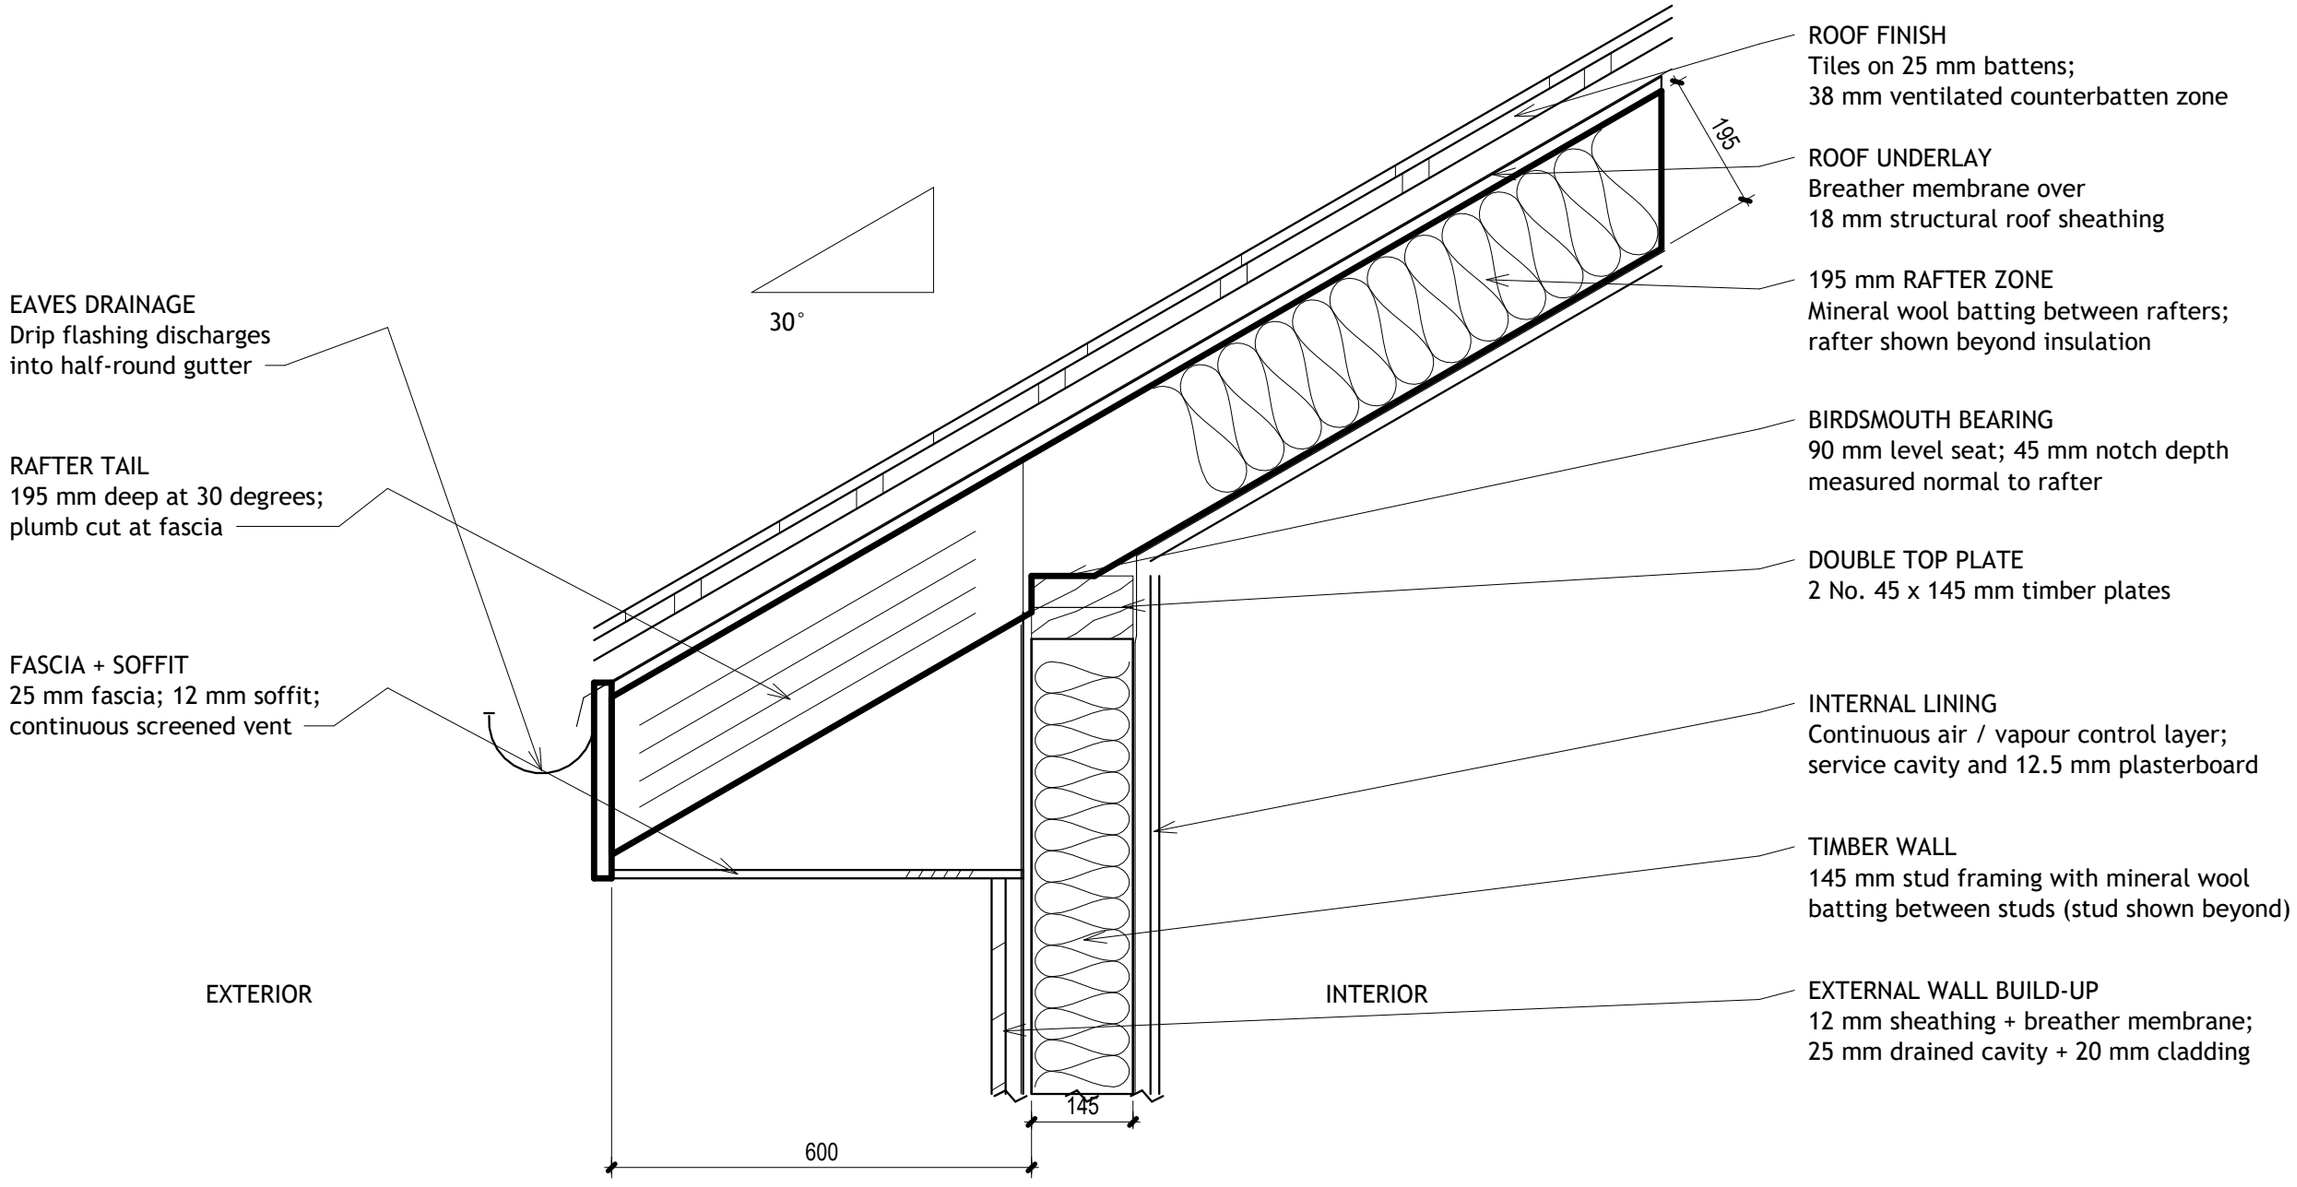

HORIZONTAL OVERHANG TO FRAMING

TYPICAL TIMBER EAVES | 30° PITCH | 600 mm OVERHANG

Timber sizes shown are nominal detail dimensions. Fixings and restraint to structural design.