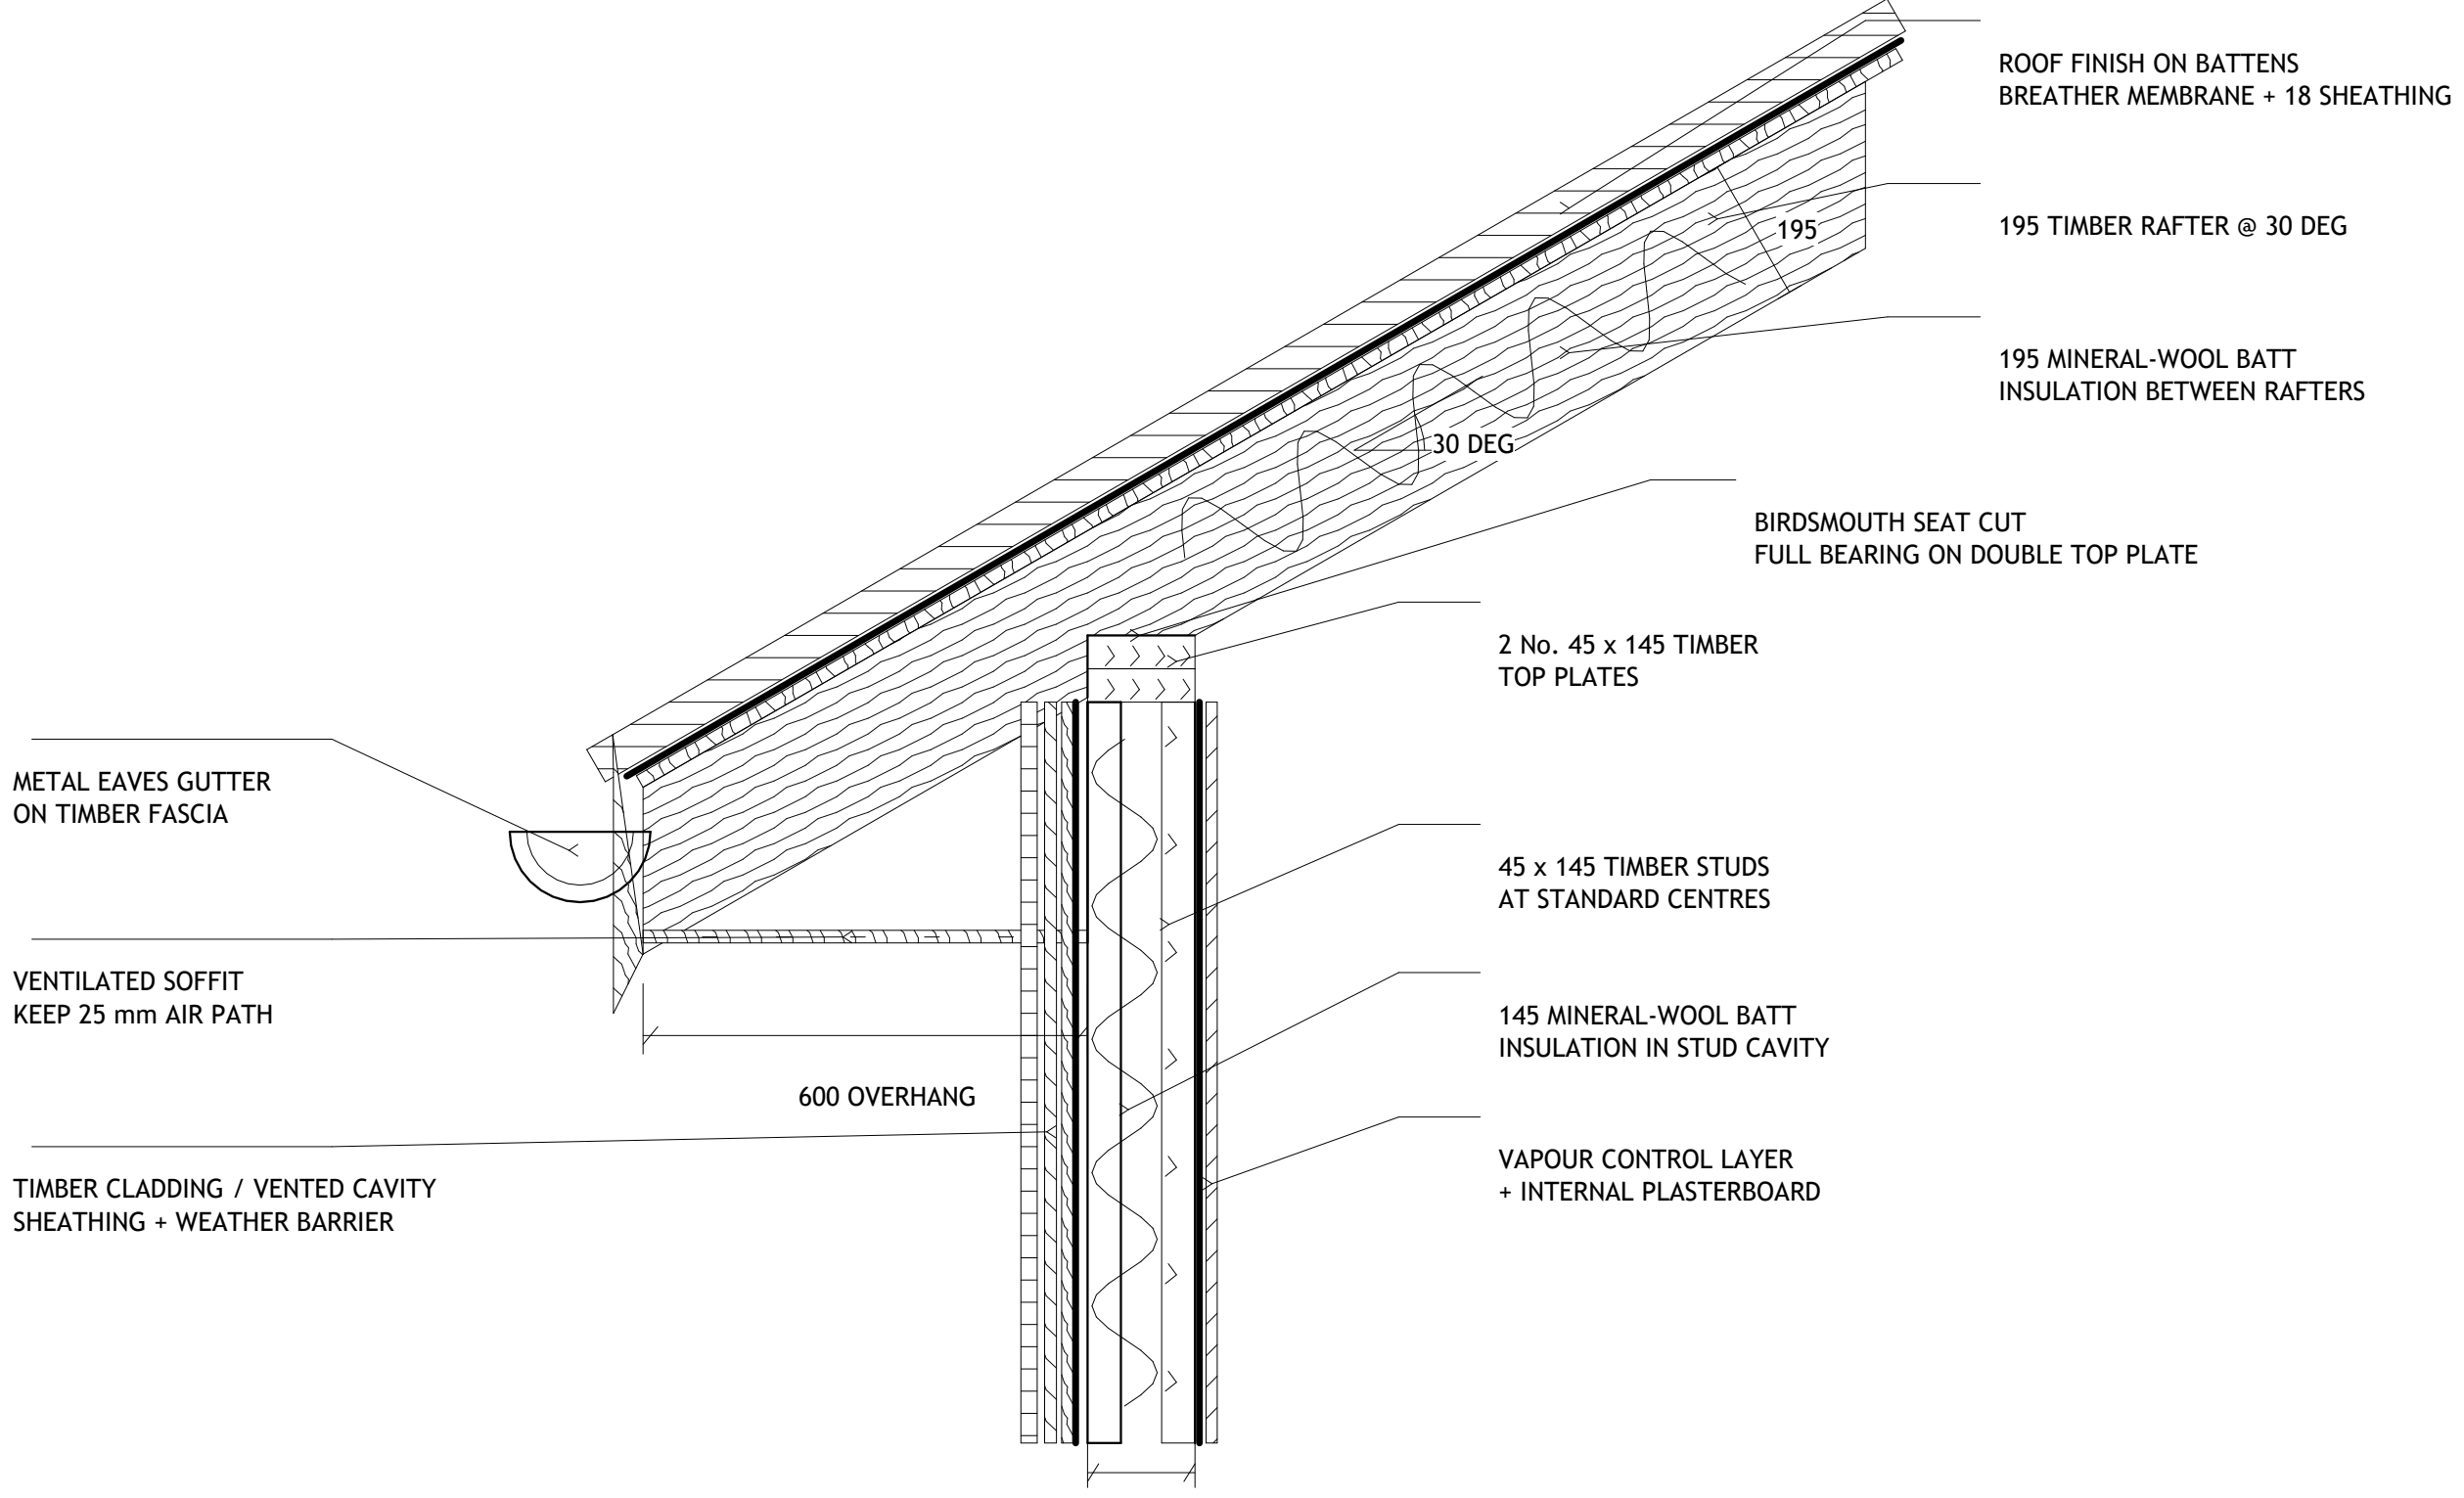


TIMBER-FRAME HOUSE EAVES DETAIL

SCALE 1:10 | ALL DIMENSIONS IN mm

30 DEG PITCH | 600 OVERHANG | 145 WALL | 195 RAFTER